


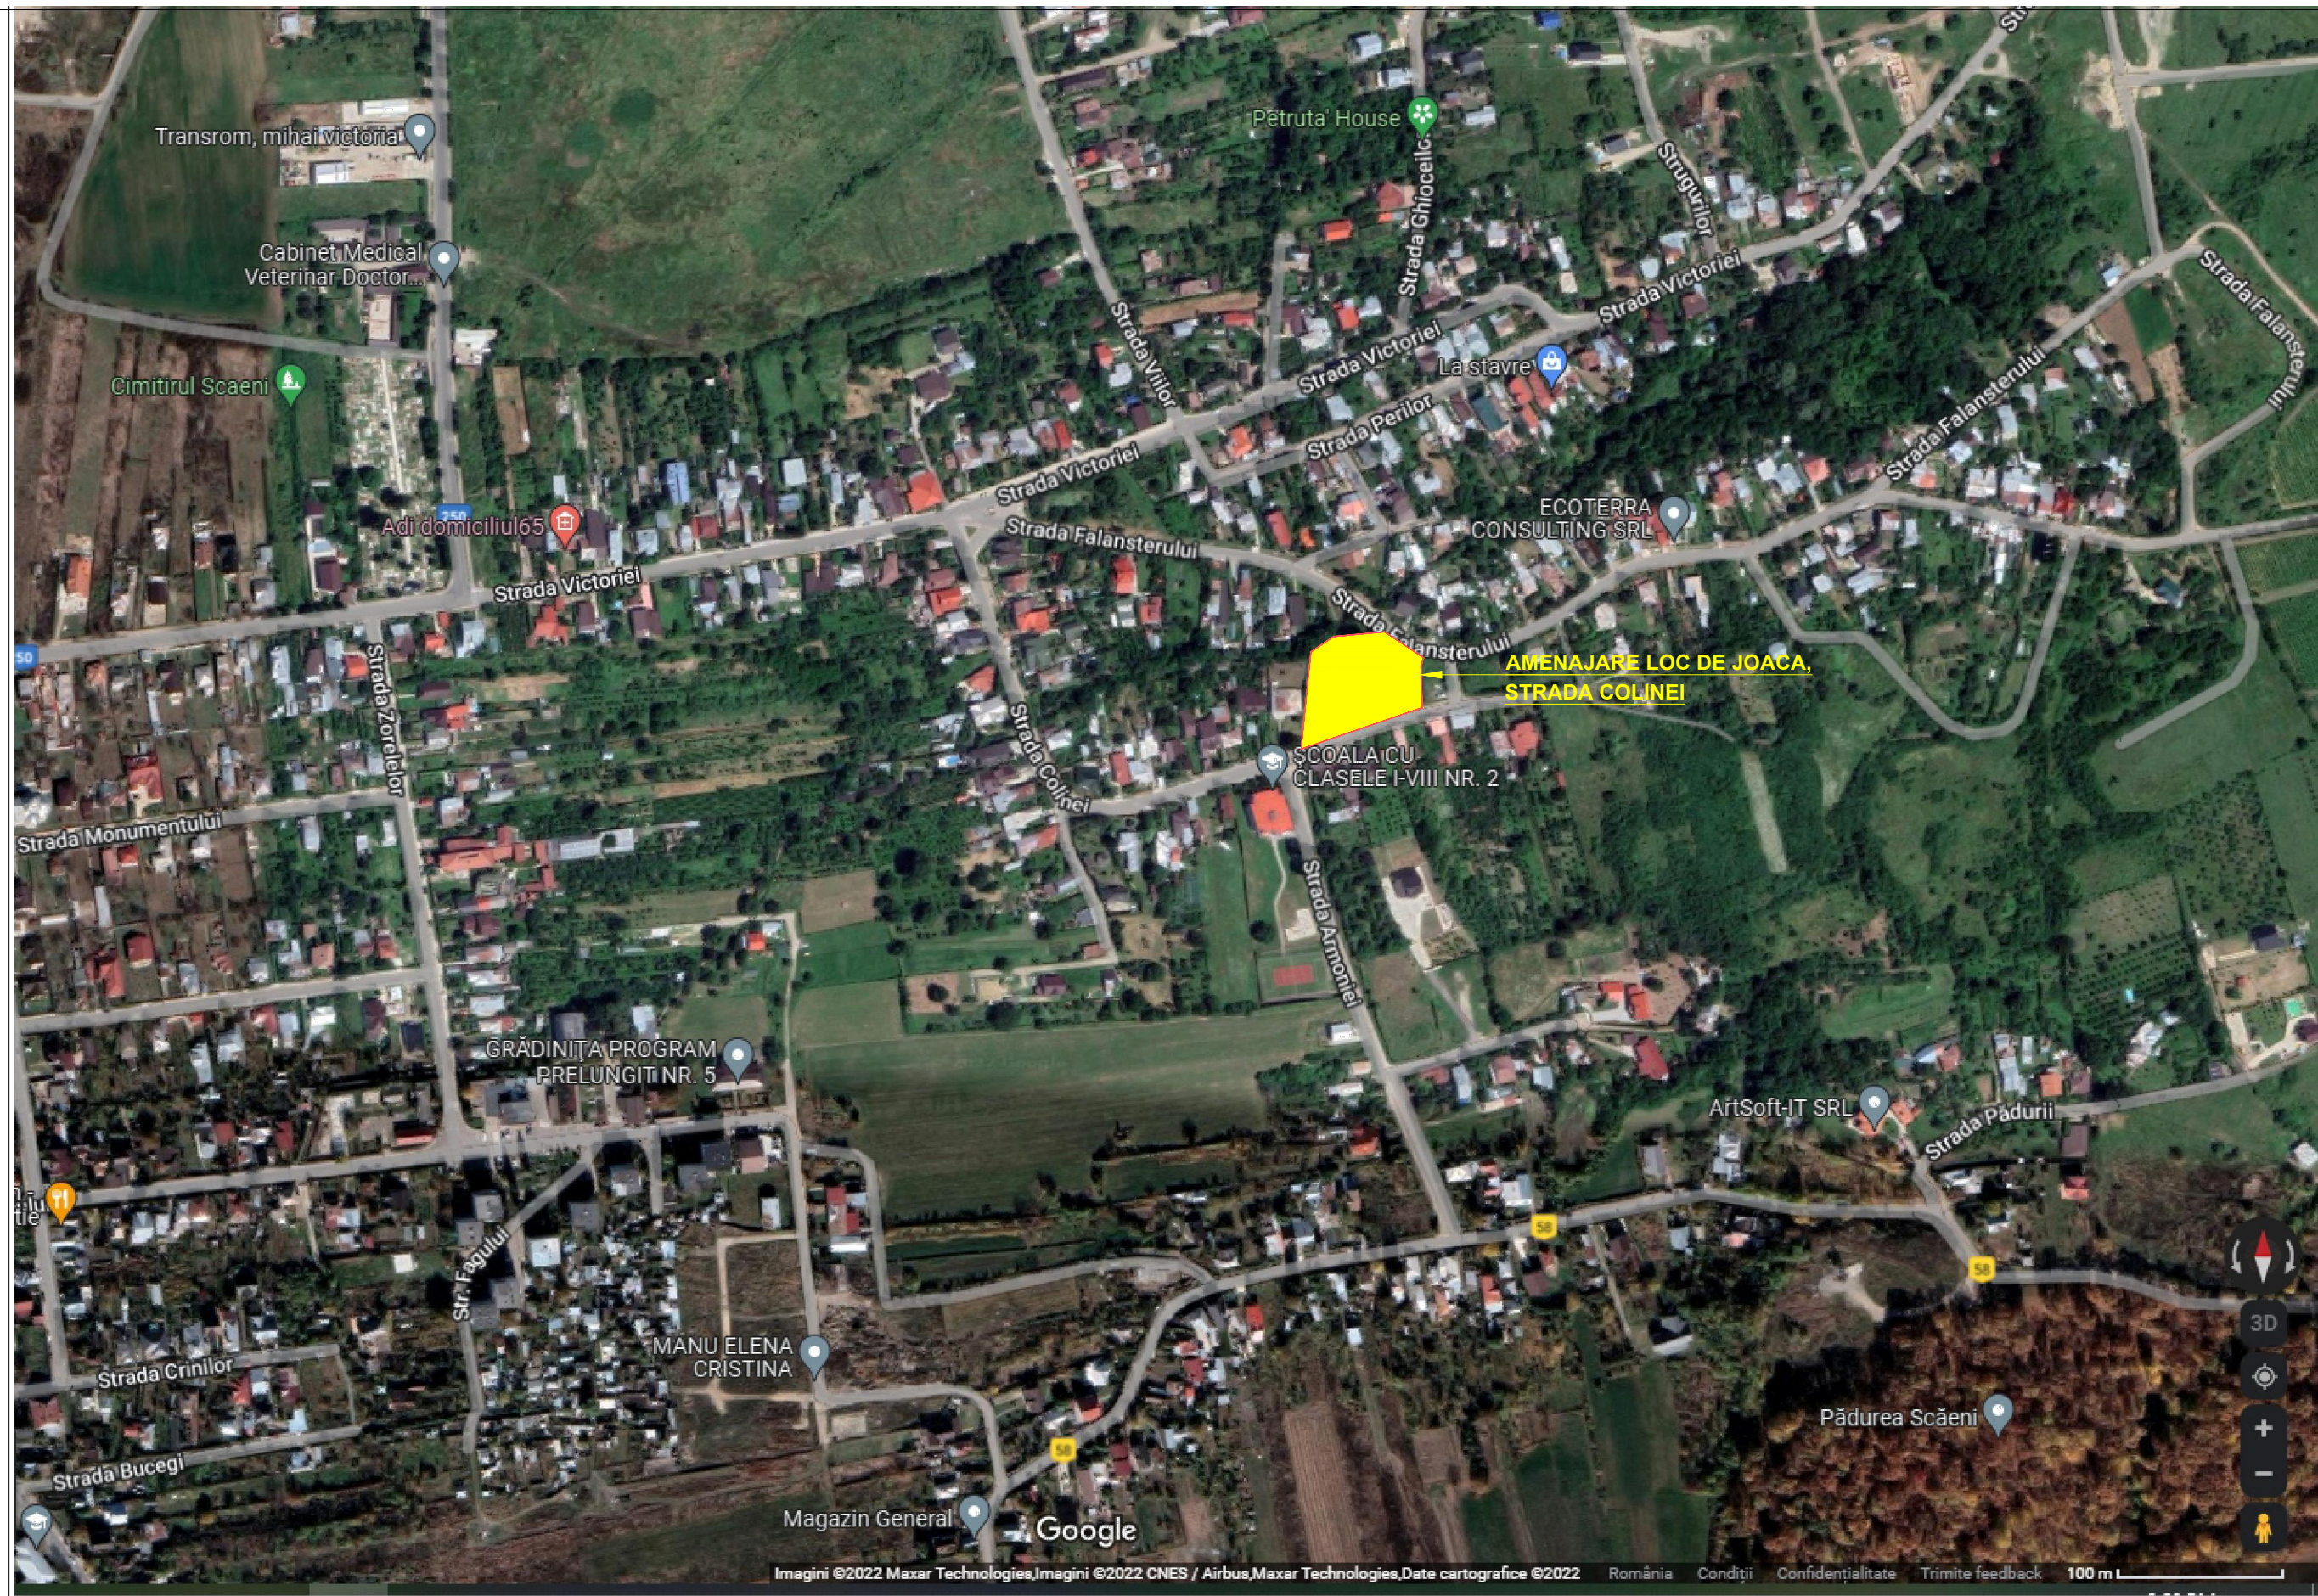

PROIECTANT: SC LAVITEX PROD SRL, BREAZA, JUDETUL PRAHOVA		DENUMIRE PROIECT: AMENAJARE LOC DE JOACA STRADA COLINEI BRNEFIAR: ORASUL BOLDESTI-SCAENI, JUDETUL PRAHOVA		PROIECT NR. 169 /2022
SEF PROIECT	Ing. M.GAVRILUTA	SCARA GRAFICA	ADRESA: STR. COLINEI, NR. 25, ORAS BOLDESTI-SCAENI, NR.CADASTRAL 25988, PRAHOVA	FAZA: SF
PROIECTAT	Carh. M.RAITARU	DATA: Februarie 2023	DENUMIRE PLANSA: PLAN INCADRARE IN ZONA	PLANSA NR. A 01
DESENAT	Carh. M.RAITARU			