

SUPORT TOPOGRAFIC PENTRU PLAN DE SITUATIE
SCARA 1:500


UNITATE ADMINISTRATIV TERITORIALA: **BOLDESTI-SCAENI**
SECTOR CADASTRAL: **INTRAVILAN**
ADRESA IMOBIL: **oras BOLDESTI-SCAENI, str. COLINEI, nr. 25, tarla 33, parcela 1375, jud. PRAHOVA**

PROPRIETAR: **ORAS BOLDESTI-SCAENI**
CIF: 2842943


ACTE DE PROPRIETATE: H.C.L. Nr. 83 / 25.05.2021
Incheiere CF Nr. 117320 / 07.09.2021

SUPRAFATA TEREN: **3019 mp**

NUMAR CADASTRAL: 25988
inscris in cartea funciara nr. 25988 Boldesti-Scaeni

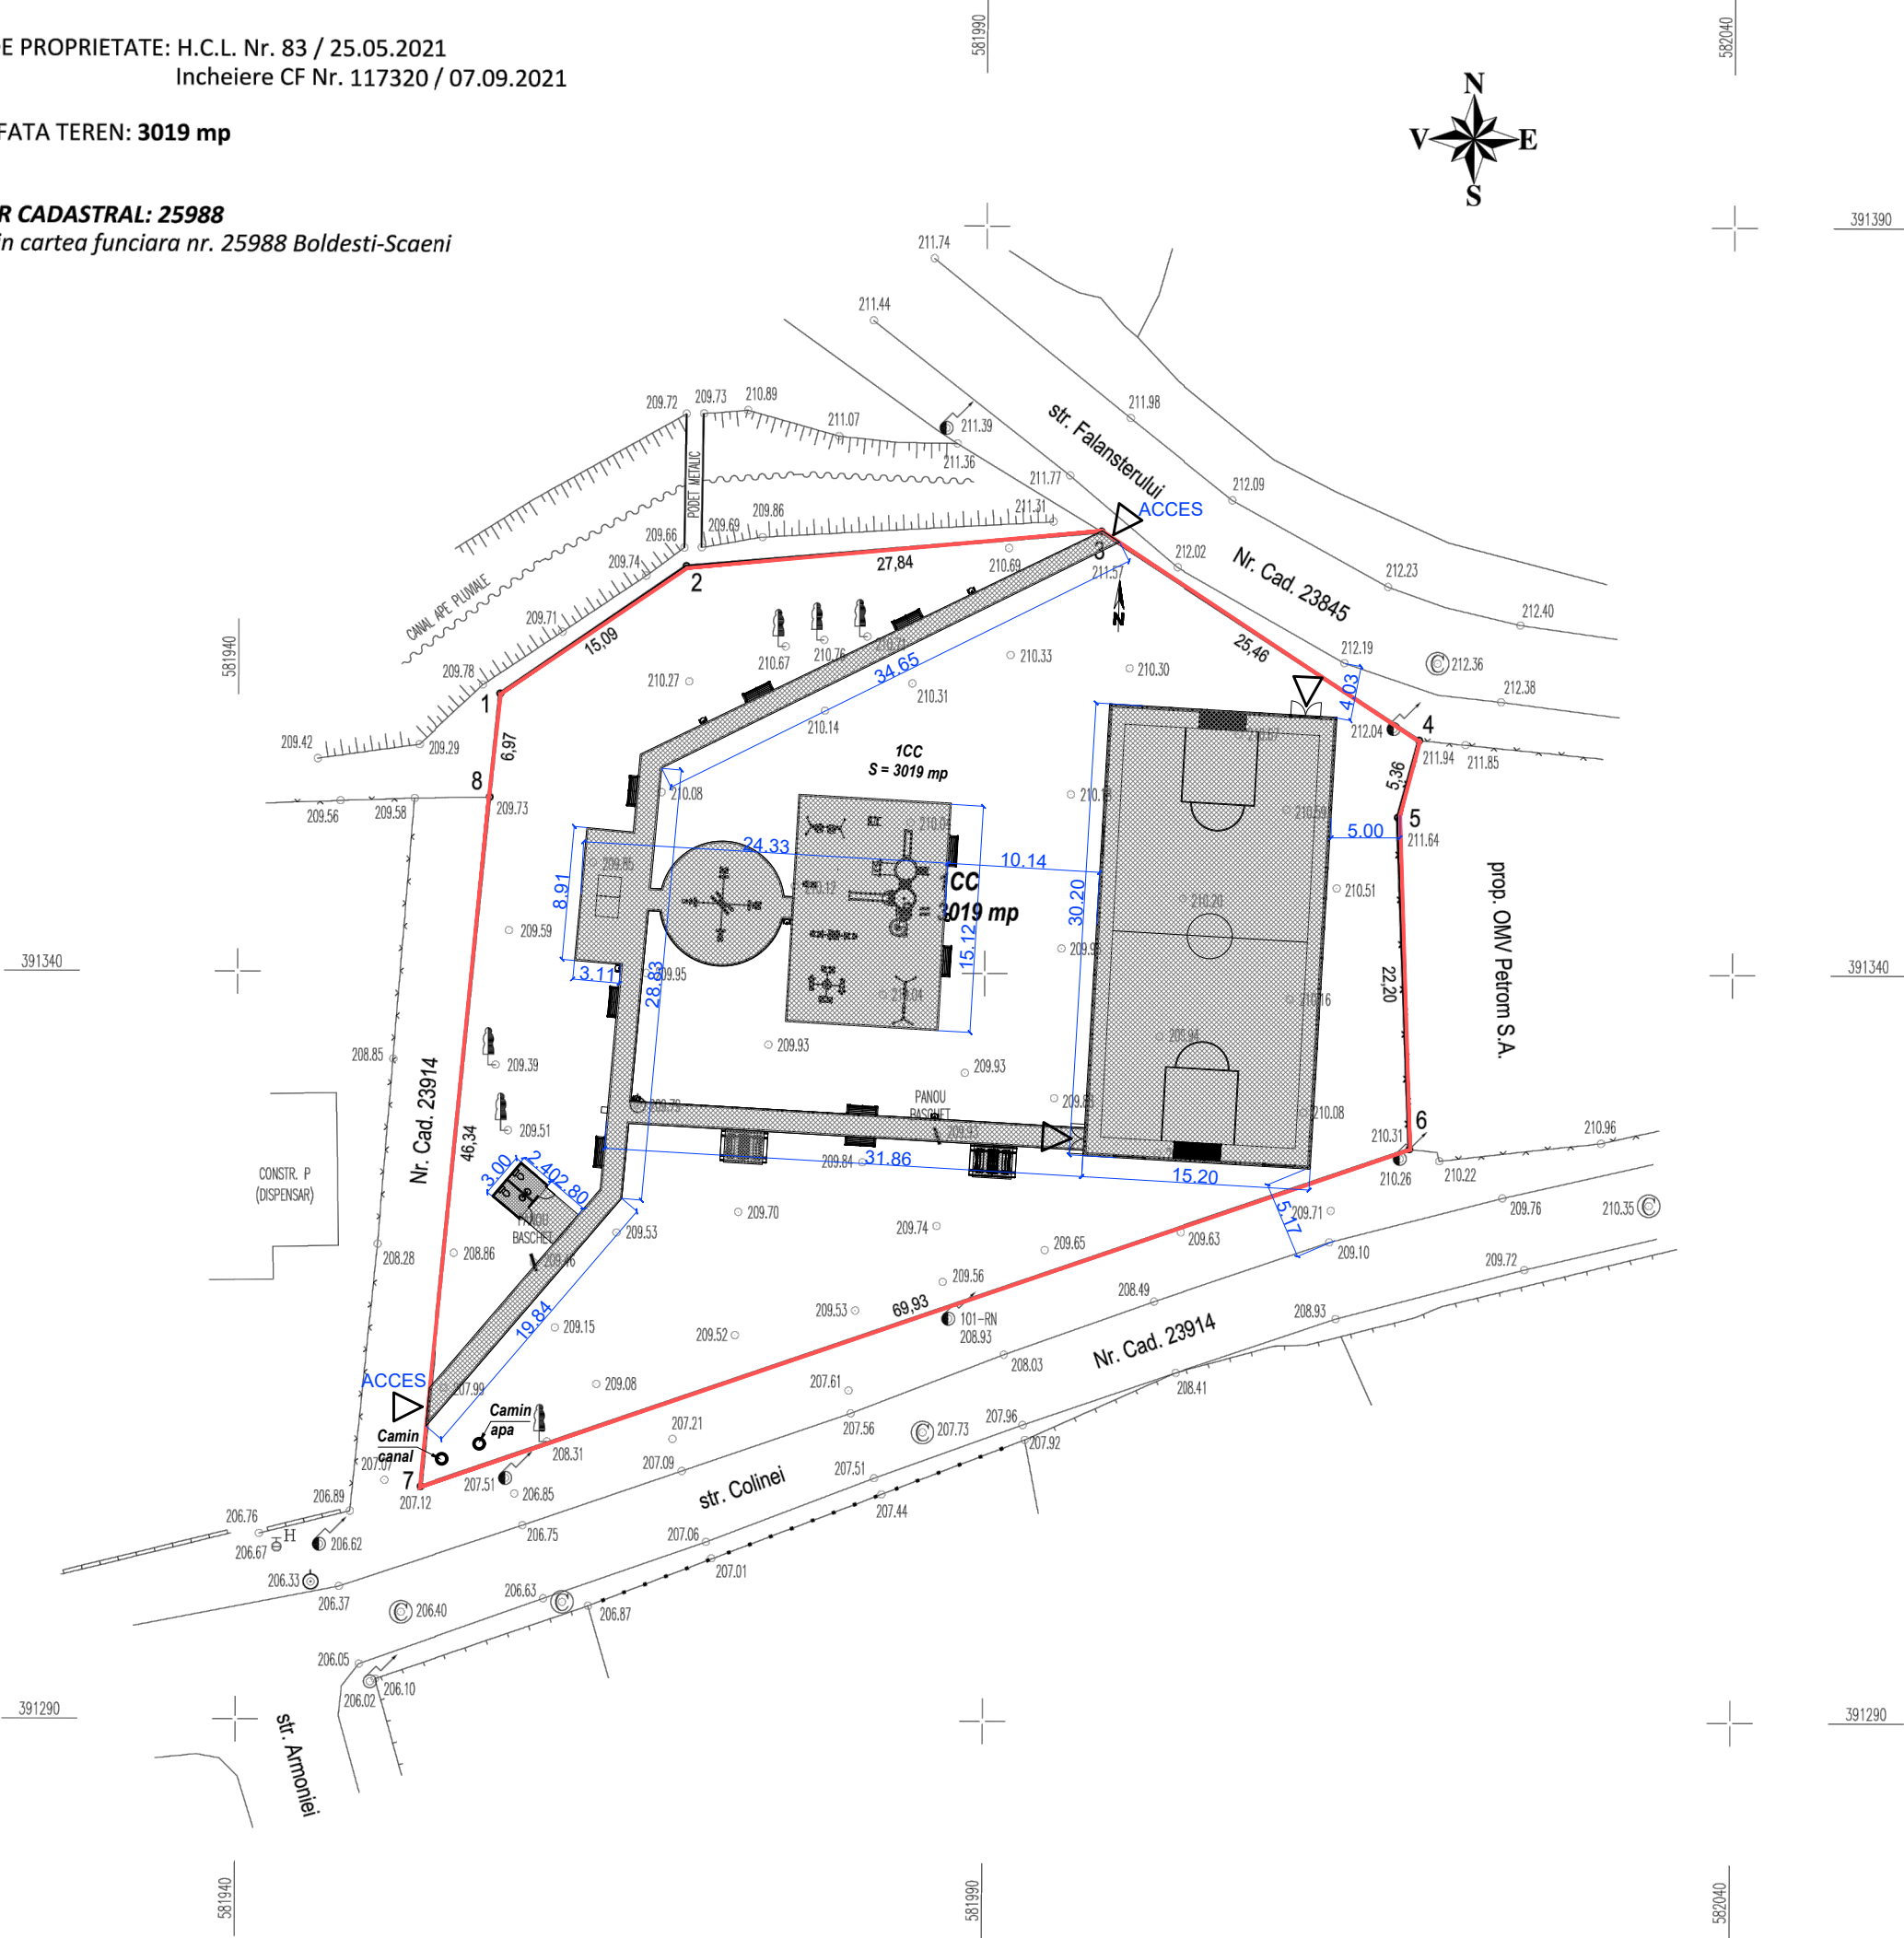

REPER NIVELMENT

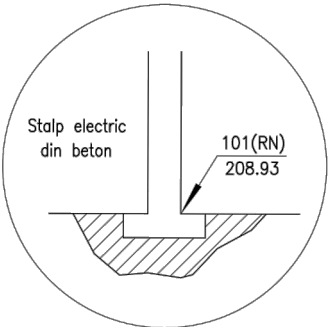

LEGENDA:

LIMITA CADASTRALA
AMPLASAMENT STUDIAT

PROIECTANT: SC LAVITEX PROD SRL, BREAZA, JUDETUL PRAHOVA			DENUMIRE PROIECT: AMENAJARE LOC DE JOACA STRADA COLINEI BRNEFIICIAR: ORASUL BOLDESTI-SCAENI, JUDETUL PRAHOVA		PROIECT NR. 169 /2022
SEF PROIECT	Ing. M.GAVRILUTA		SCARA: 1:500	ADRESA: STR. COLINEI, NR. 25, ORAS BOLDESTI-SCAENI, NR.CADASTRAL 25988, PRAHOVA	FAZA: SF
PROIECTAT	Carh. M.RAITARU				
DESENAT	Carh. M.RAITARU		DATA: Februarie 2023	DENUMIRE PLANSA: PLAN SITUATIE PROPUSA SCENARIUL 1	PLANSA NR. A 02