




DETALIU ZONA LOC DE JOACA

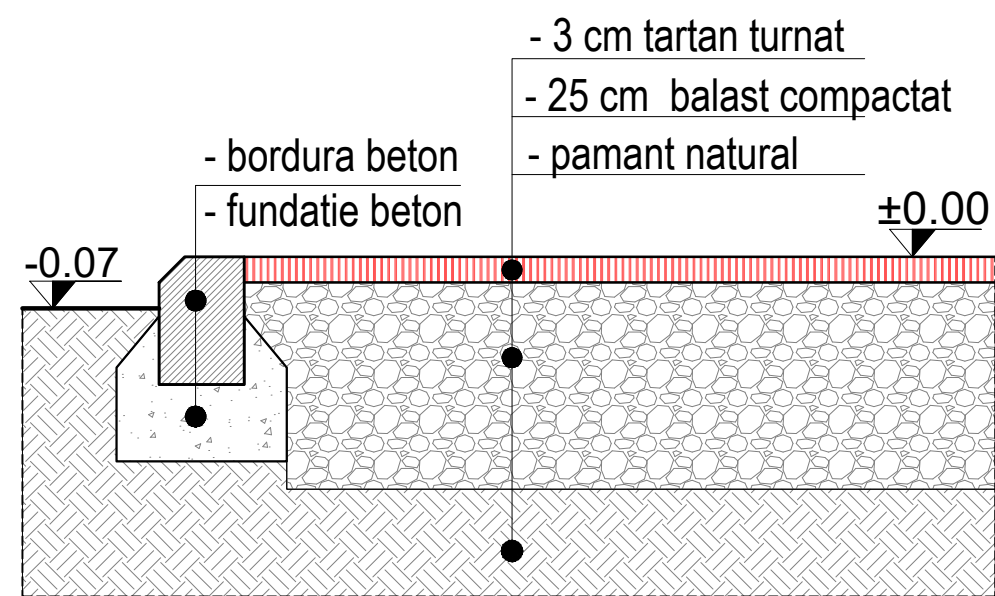


DETALIU ALEI DALE

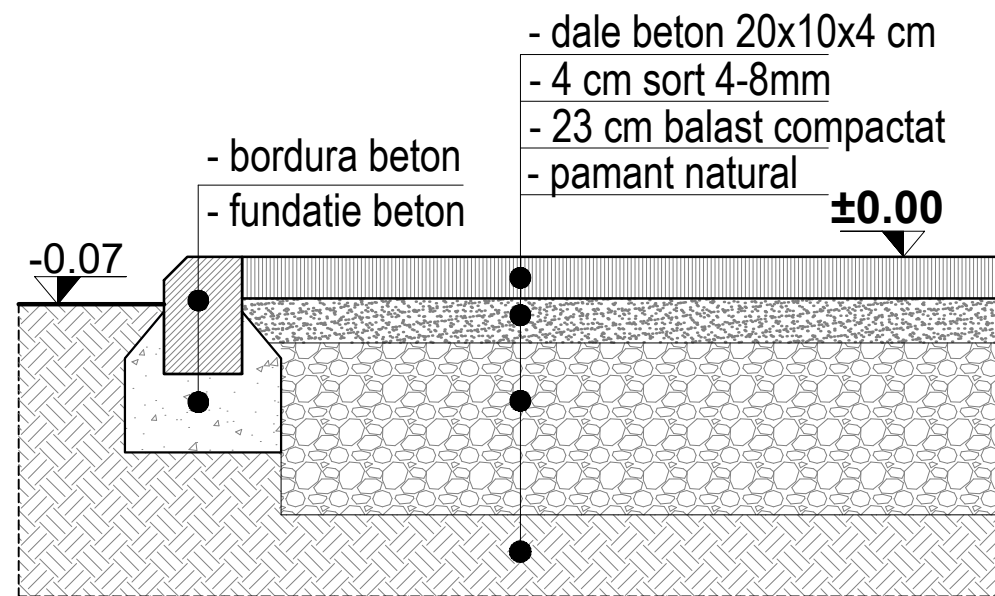

PLACA BETON SLAB ARMATA
(container, pergola rustica, foisor)

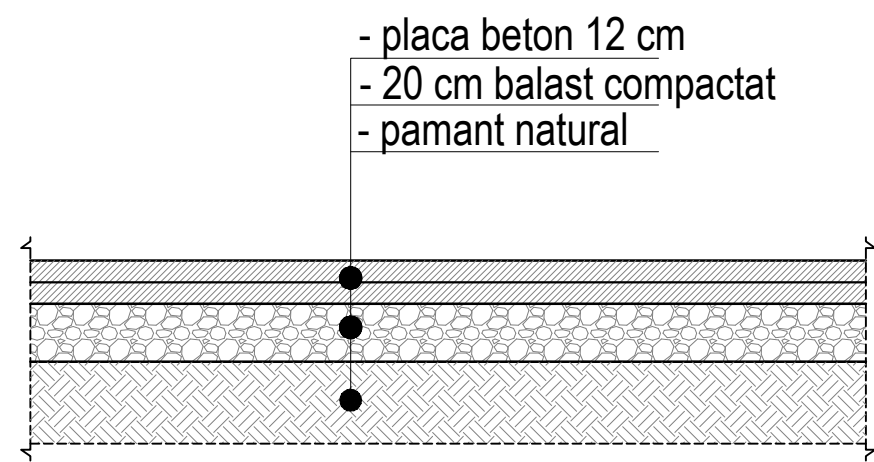

DETALIU TEREN
DE SPORT

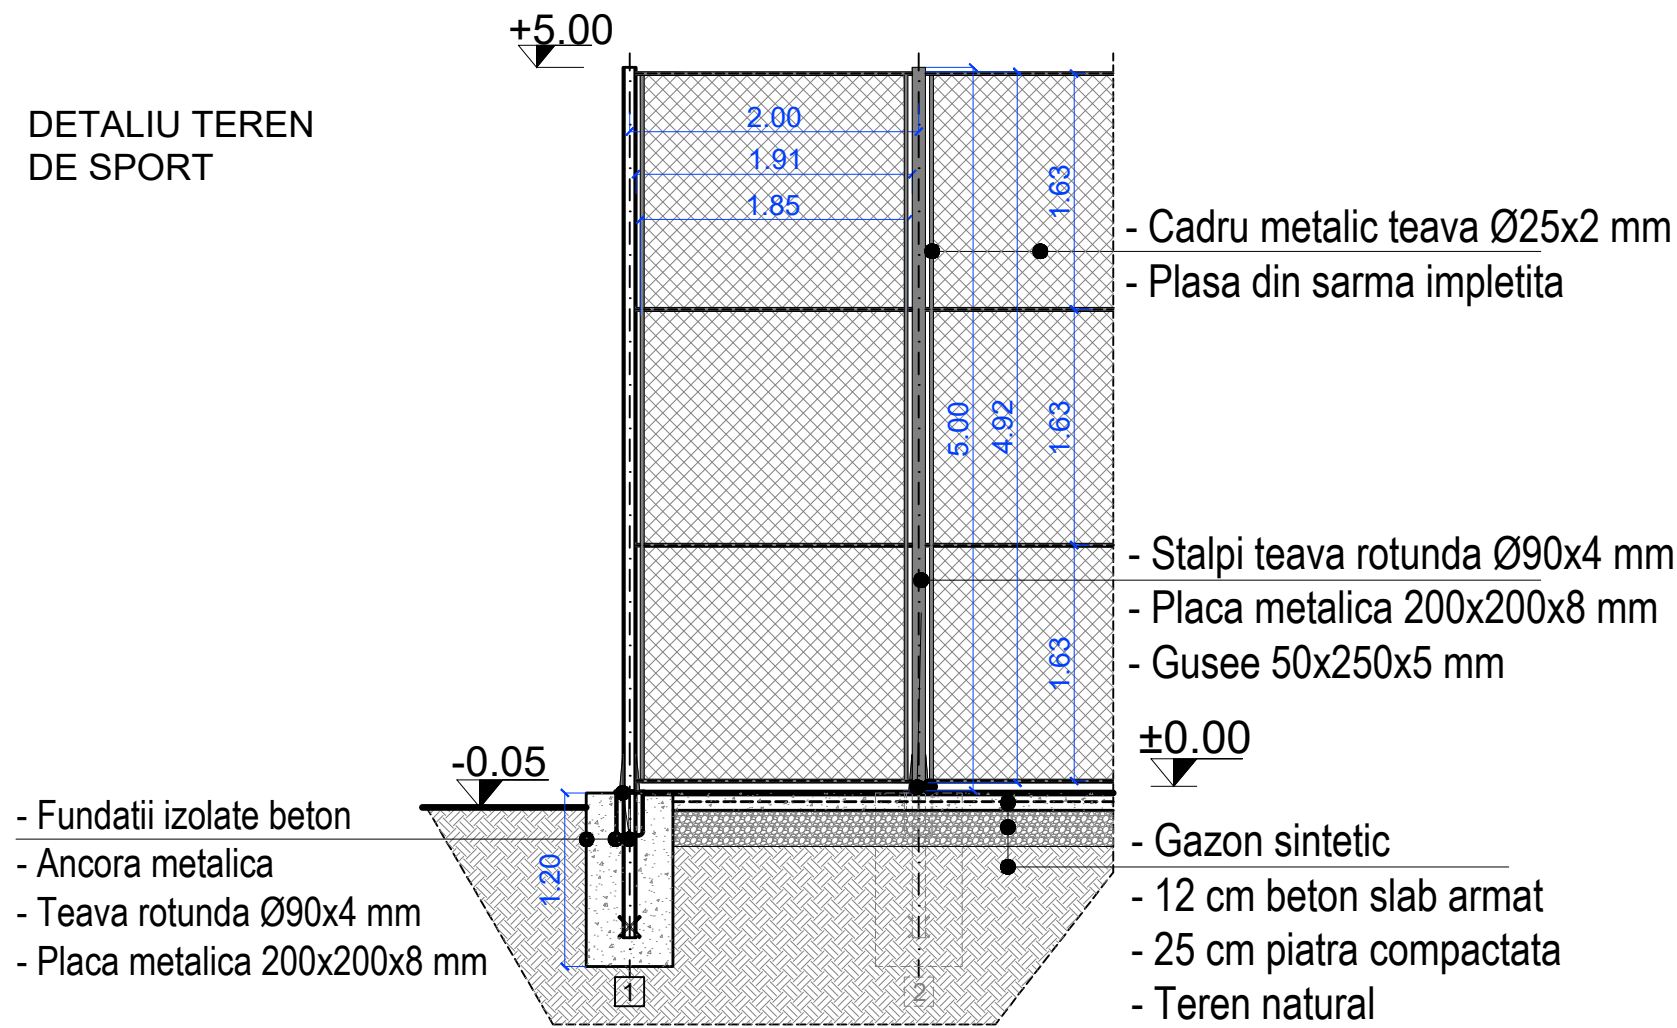

PROIECTANT: SC LAVITEX PROD SRL, BREAZA, JUDETUL PRAHOVA			DENUMIRE PROIECT: AMENAJARE LOC DE JOACA STRADA COLINEI BRNEFIICIAR: ORASUL BOLDESTI-SCAENI, JUDETUL PRAHOVA		PROIECT NR. 169 /2022
SEF PROIECT	Ing. M.GAVRILUTA		SCARA: 1:200	ADRESA: STR. COLINEI, NR. 25, ORAS BOLDESTI-SCAENI, NR.CADASTRAL 25988, PRAHOVA	FAZA: SF
PROIECTAT	Carh. M.RAITARU		DATA: Februarie 2023	DENUMIRE PLANSA: DETALII ORIENTATIVE	PLANSA NR. A 06
DESENAT	Carh. M.RAITARU				