


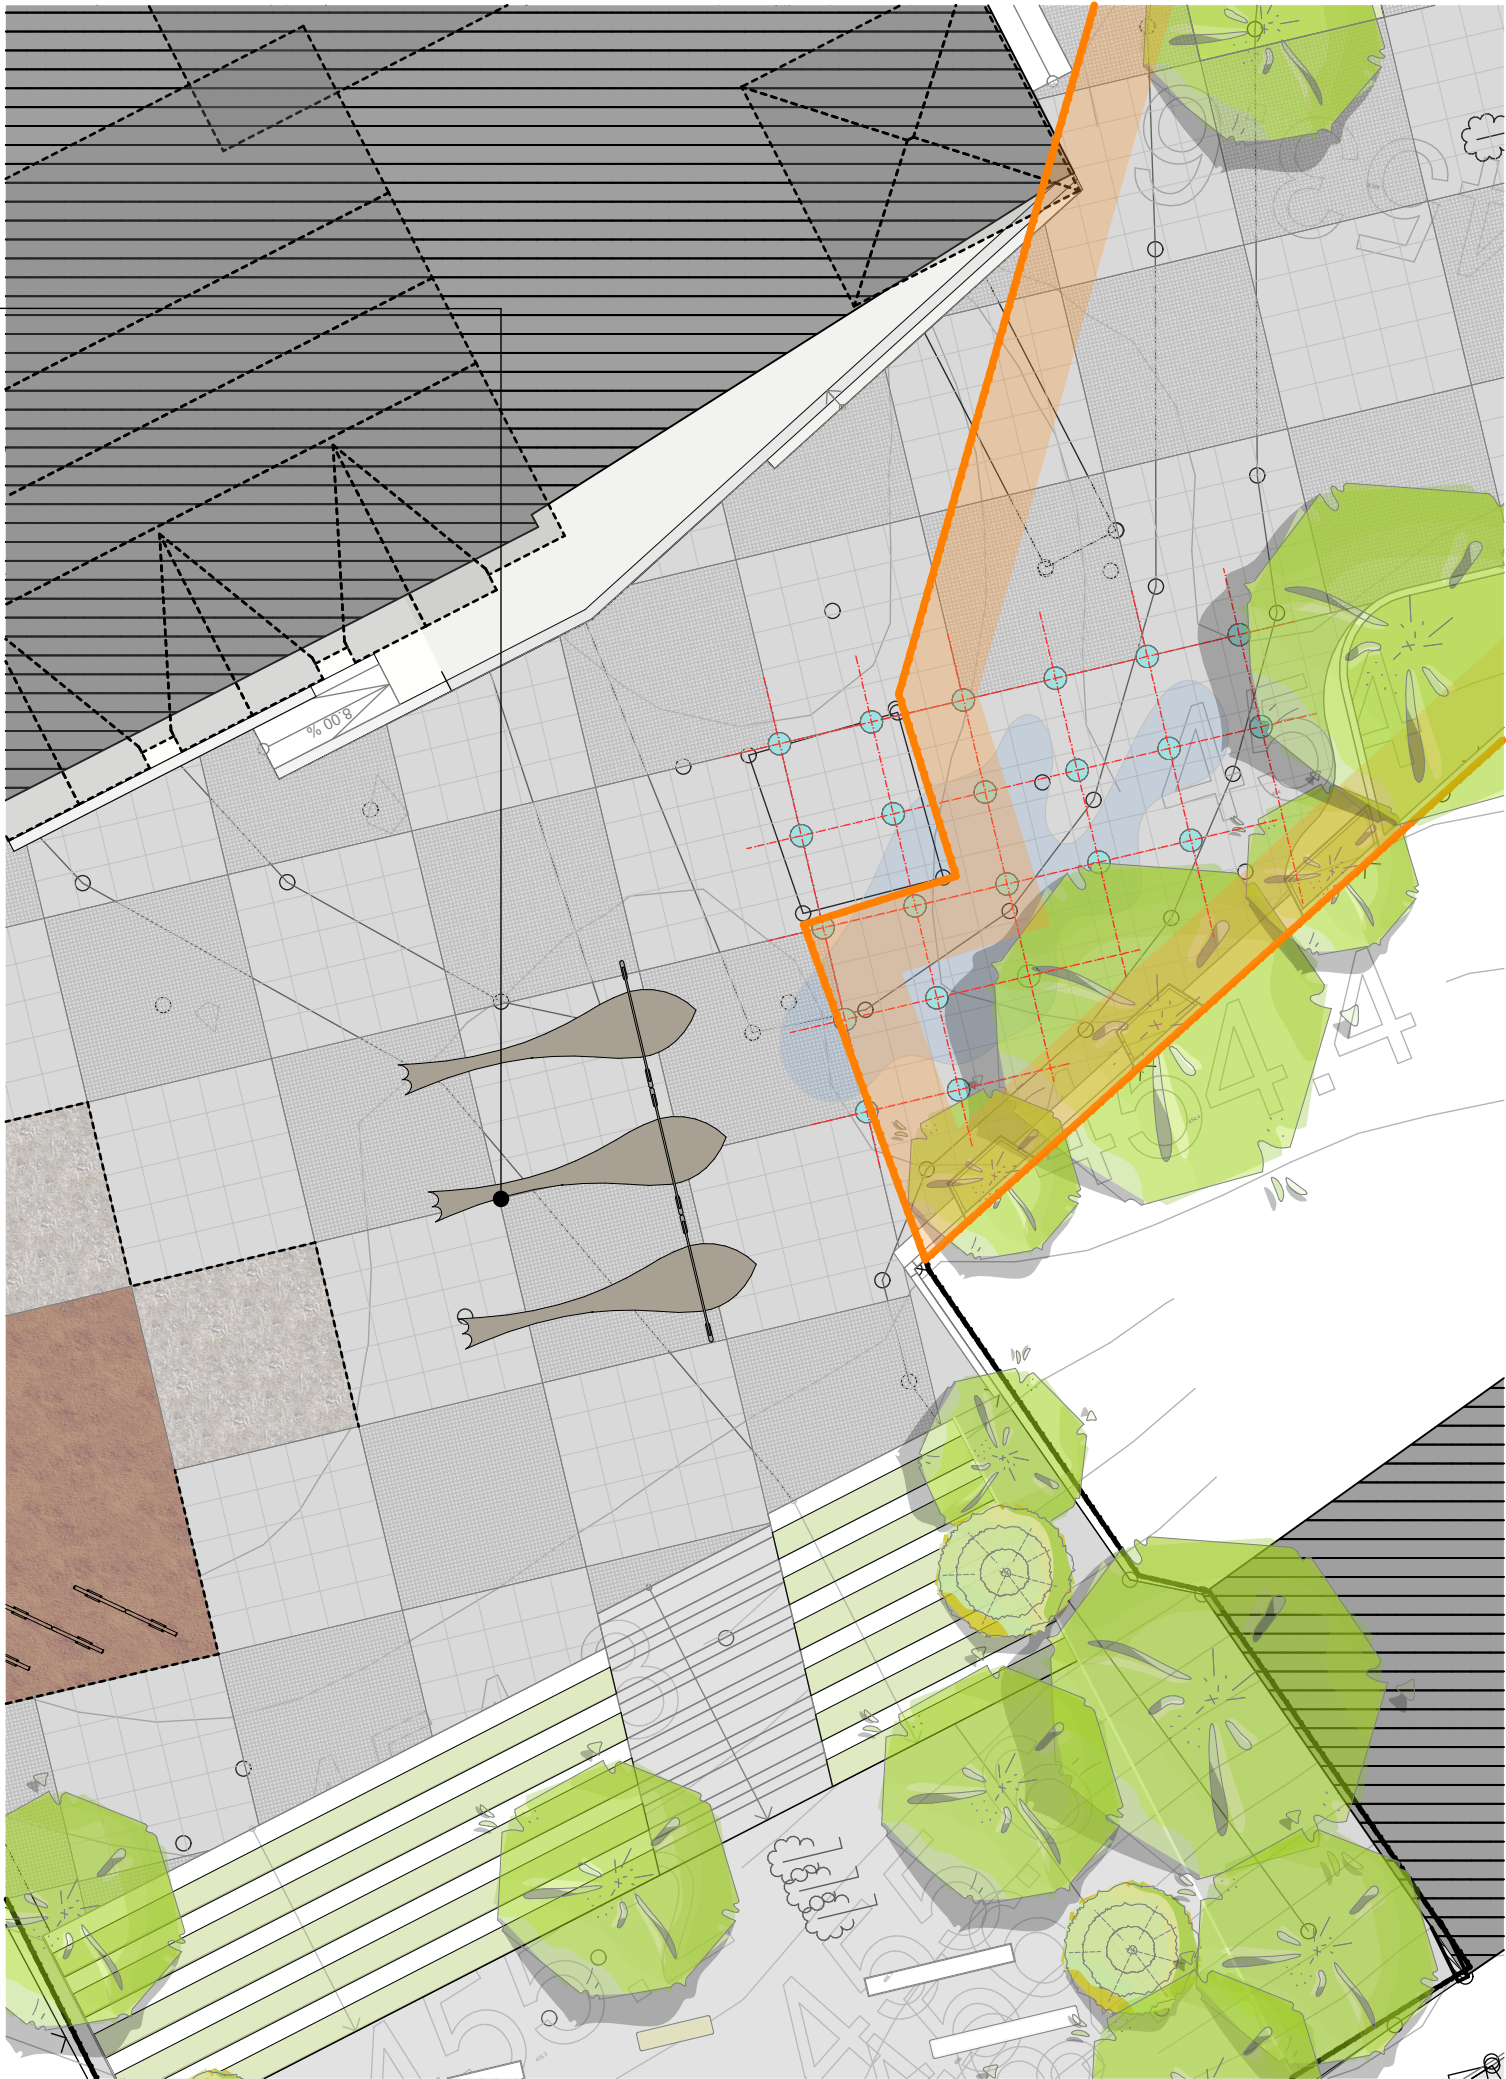

Project nr: 02/2024	Data: 02/2024	Scara: 1:500, 1:10.469
------------------------	------------------	---------------------------

Grup statuar 1
"Cele trei grații"



CLASA DE IMPORTANTA - "III - normala"
CATEGORIA DE IMPORTANTA - "C - normala"
GRADUL DE REZISTENTA LA FOC - "gfr II"


NOTE:
x
x

MODIFICARI - REVIZII

Index	Data	

DENUMIRE PROIECT:
**AMENAJARE CENTRU CULTURAL SI
ZONA PIETONALA CENTRALA IN
ORASUL SOVATA**
**Schimbare de destinatie din atelier in
centru cultural**
str. Principala, nr. 161,157; Sovata; Mures

BENEFICIAR:
U.A.T. SOVATA

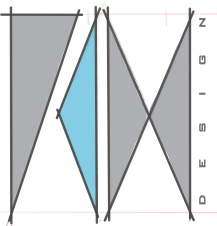

PROIECTANT GENERAL:
S.C. THE FHM DESIGN OFFICE S.R.L.
str. Ramurele nr. 4/13
mun. Targu Mures; jud. Mures
office@project-a.ro
0722613091




PROIECTANT SPECIALITATE REZISTENTA:
S.C. THE FHM DESIGN OFFICE S.R.L.
str. Ramurele nr. 4/13
mun. Targu Mures; jud. Mures

PROIECTANT SPECIALITATE INSTALATII:
-

SEF PROIECT: arh. Robert Farczadi	
PROIECTAT: arh. Robert Farczadi	
DESENAT: arh. stag. Daiana Bercea	

Plan de detaliu amplasament grup statuar 1		Faza: P.Th
		Plansa nr: P.Th. 02
Proiect nr: 2022-FHM-33	Data: 02/2021	Scara: 1:200, 1:1.386

Grup statuar 2
"Mama pământ"

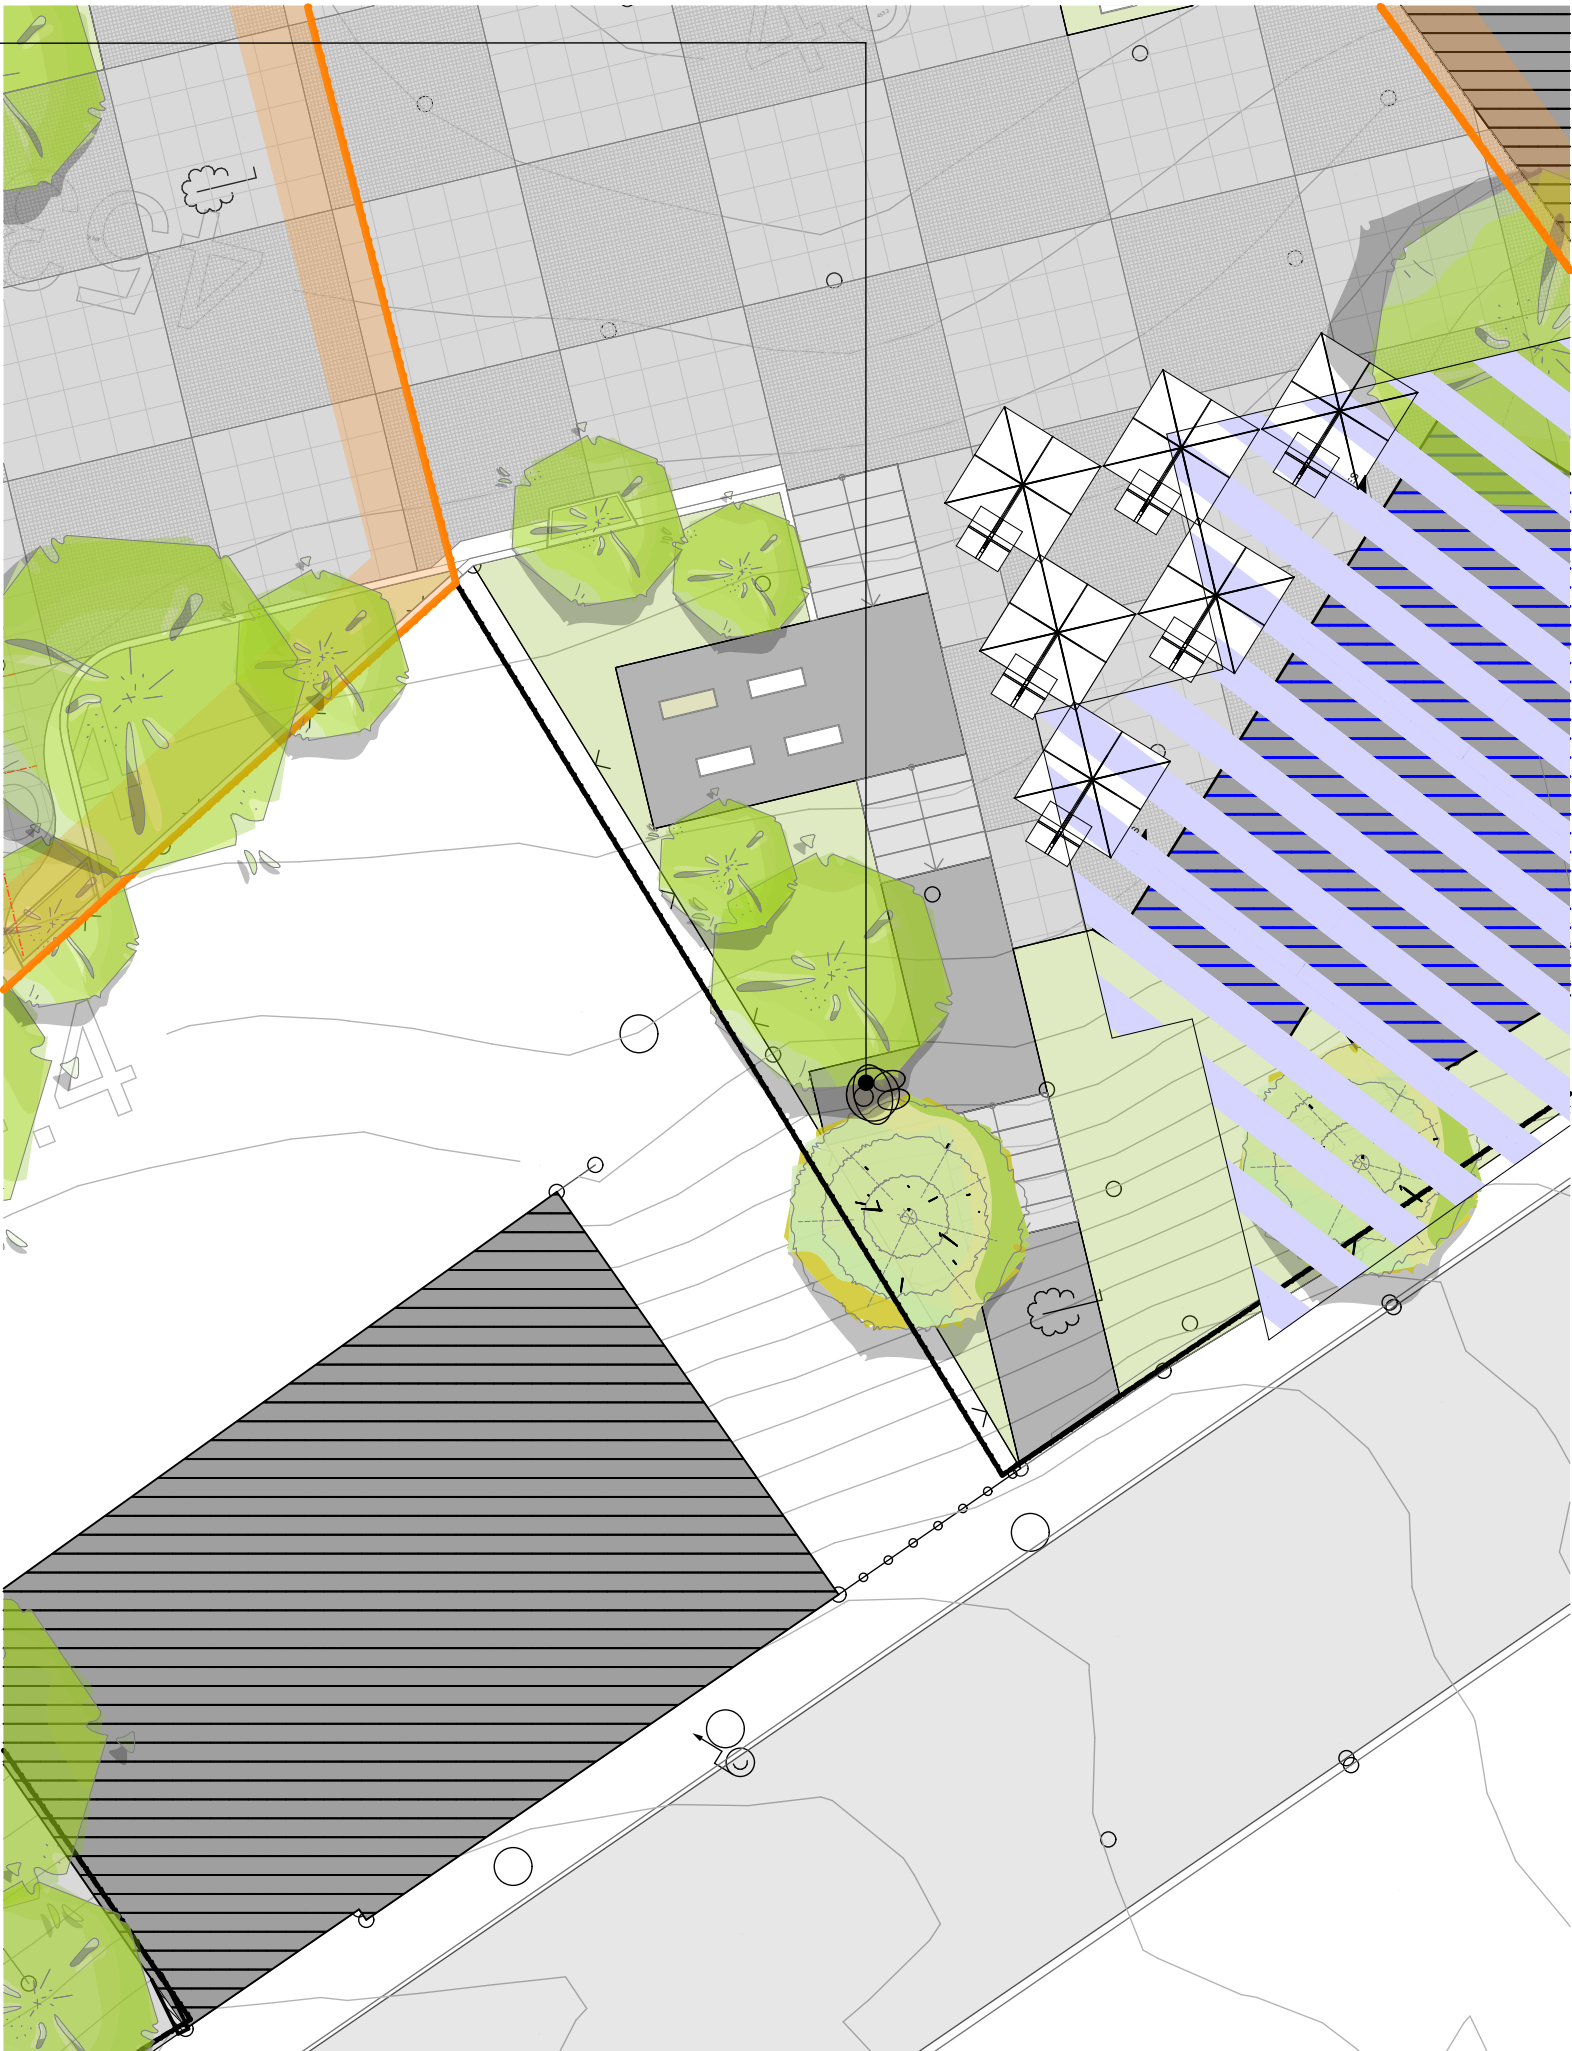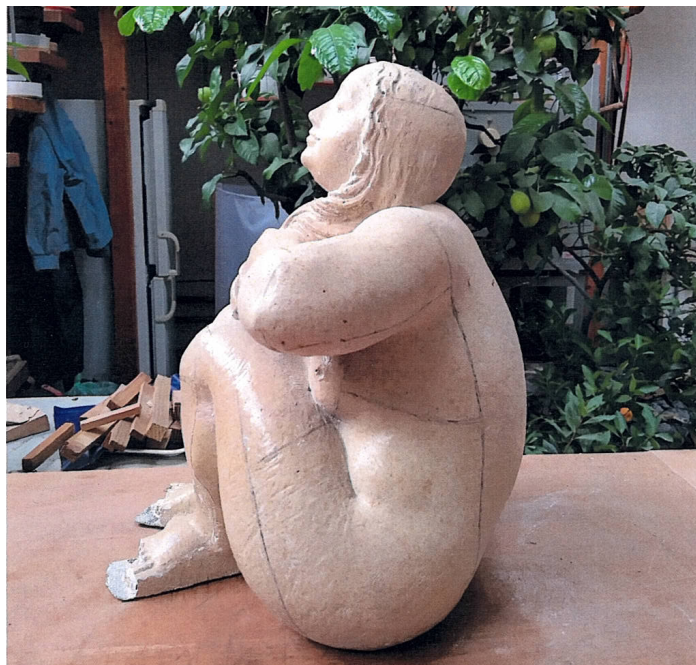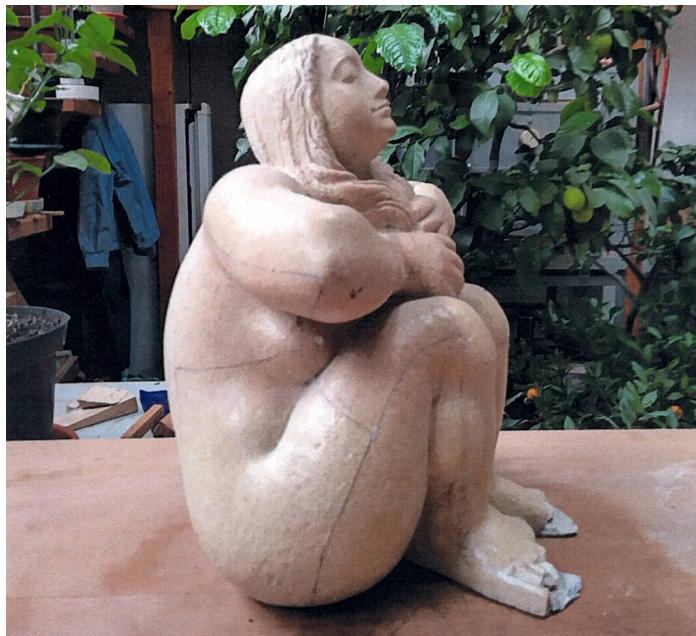

CLASA DE IMPORTANTA - "III - normala"
CATEGORIA DE IMPORTANTA - "C - normala"
GRADUL DE REZISTENTA LA FOC - "gfr II"


NOTE:
x
x

MODIFICARI - REVIZII

Index	Data	

DENUMIRE PROIECT:
**AMENAJARE CENTRU CULTURAL SI
ZONA PIETONALA CENTRALA IN
ORASUL SOVATA**
**Schimbare de destinatie din atelier in
centru cultural**
str. Principala, nr. 161,157; Sovata; Mures

BENEFICIAR:
U.A.T. SOVATA

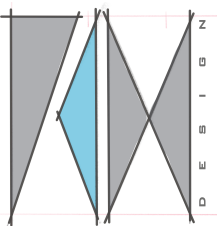

PROIECTANT GENERAL:
S.C. THE FHM DESIGN OFFICE S.R.L.
str. Ramurele nr. 4/13
mun. Targu Mures; jud. Mures
office@project-a.ro
0722613091

PROIECTANT SPECIALITATE REZISTENTA:
S.C. THE FHM DESIGN OFFICE S.R.L.
str. Ramurele nr. 4/13
mun. Targu Mures; jud. Mures

PROIECTANT SPECIALITATE INSTALATII:
-

SEF PROIECT:
arh. Robert Farczadi

PROIECTAT:
arh. Robert Farczadi

DESENAT:
arh. stag. Daiana Bercea

**Plan de detaliu
amplasament grup
statuar 2**

Faza:
P.Th

Plansa nr:
P.Th. 03

Proiect nr:
2022-FHM-33

Data:
02/2021

Scara:
1:200, 1:1.414