




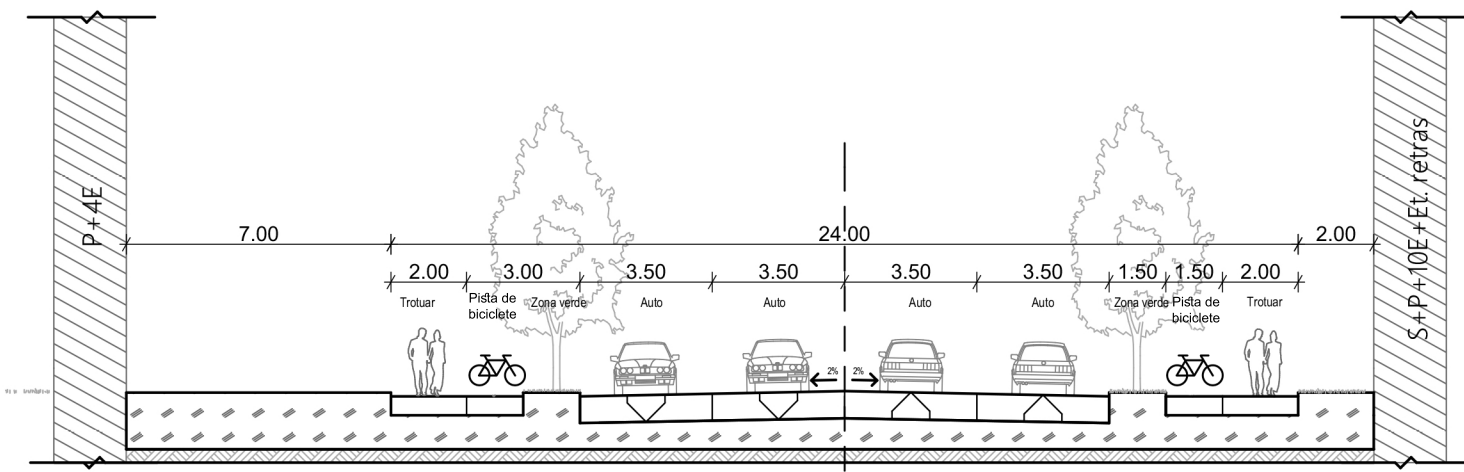


PTT 1 Profil stradal propus str. Cerna

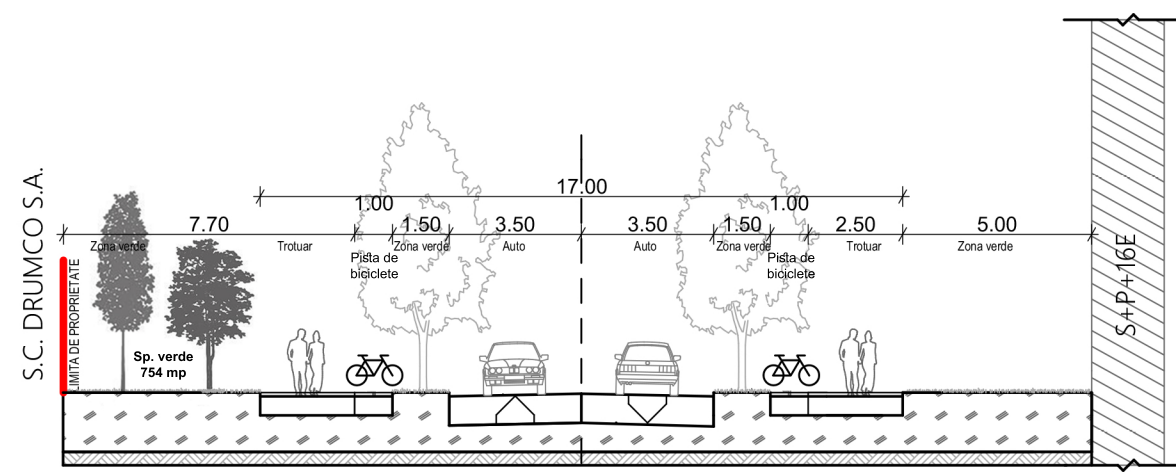

PTT 2 Profil stradal propus in sudul parcelei


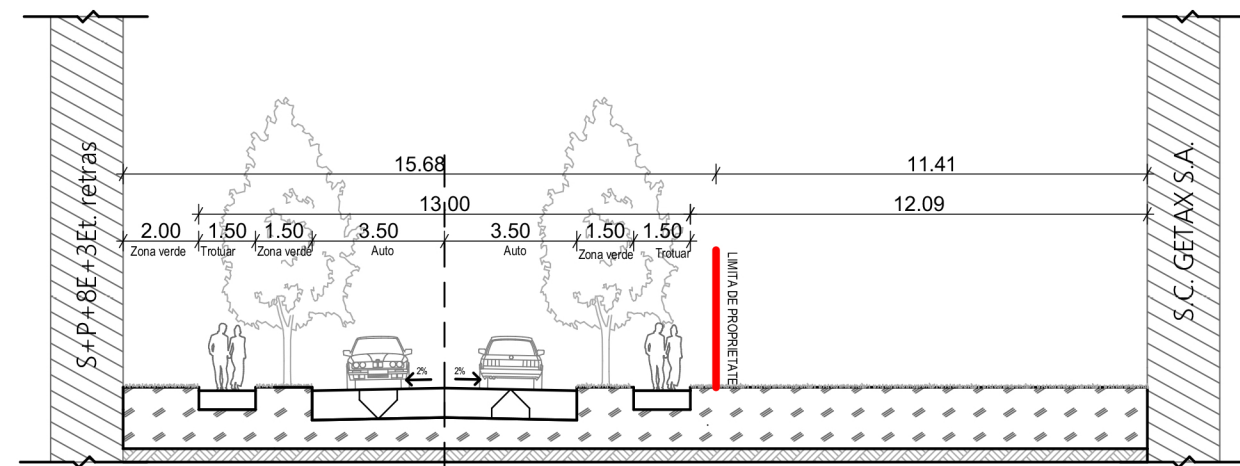


PTT 3 Profil stradal propus in cadrul zonei rezidentiale

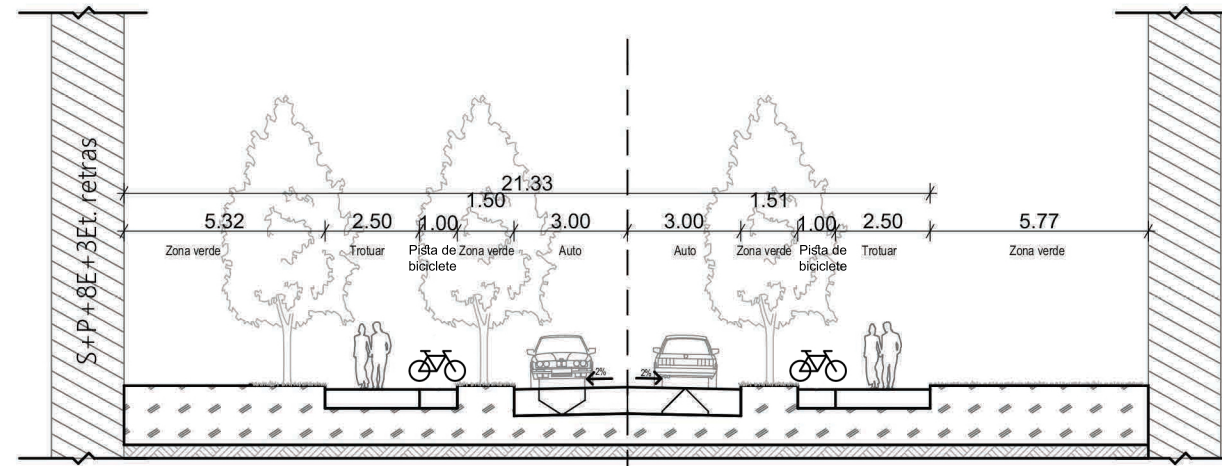


PTT4 Profil stradal propus in cadrul zonei rezidentiale

PROFILE STRADALE SCARA 1:200

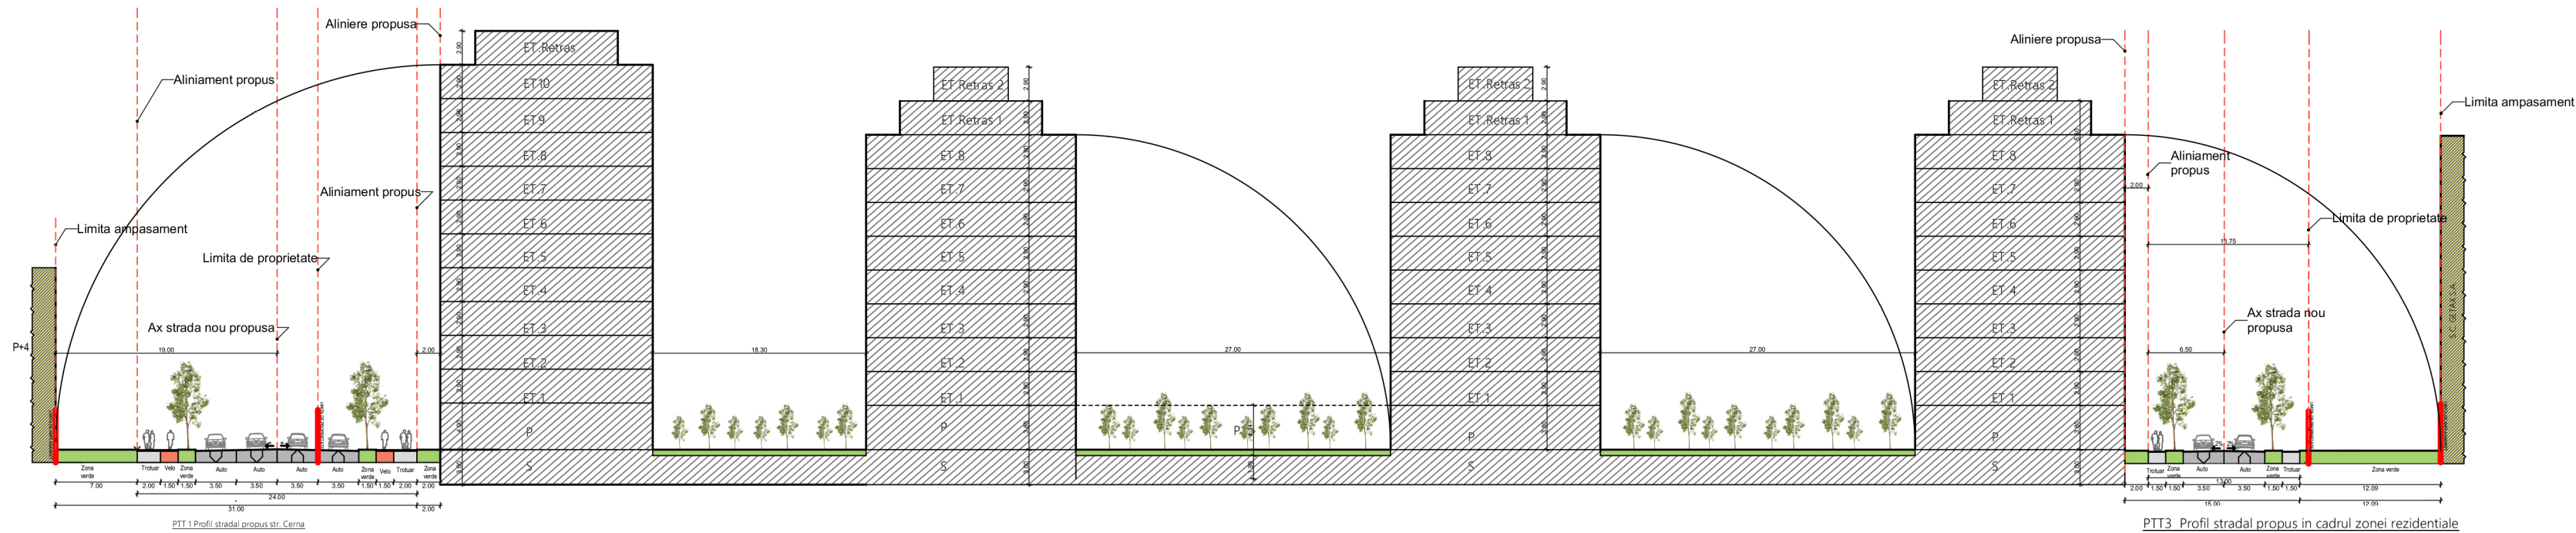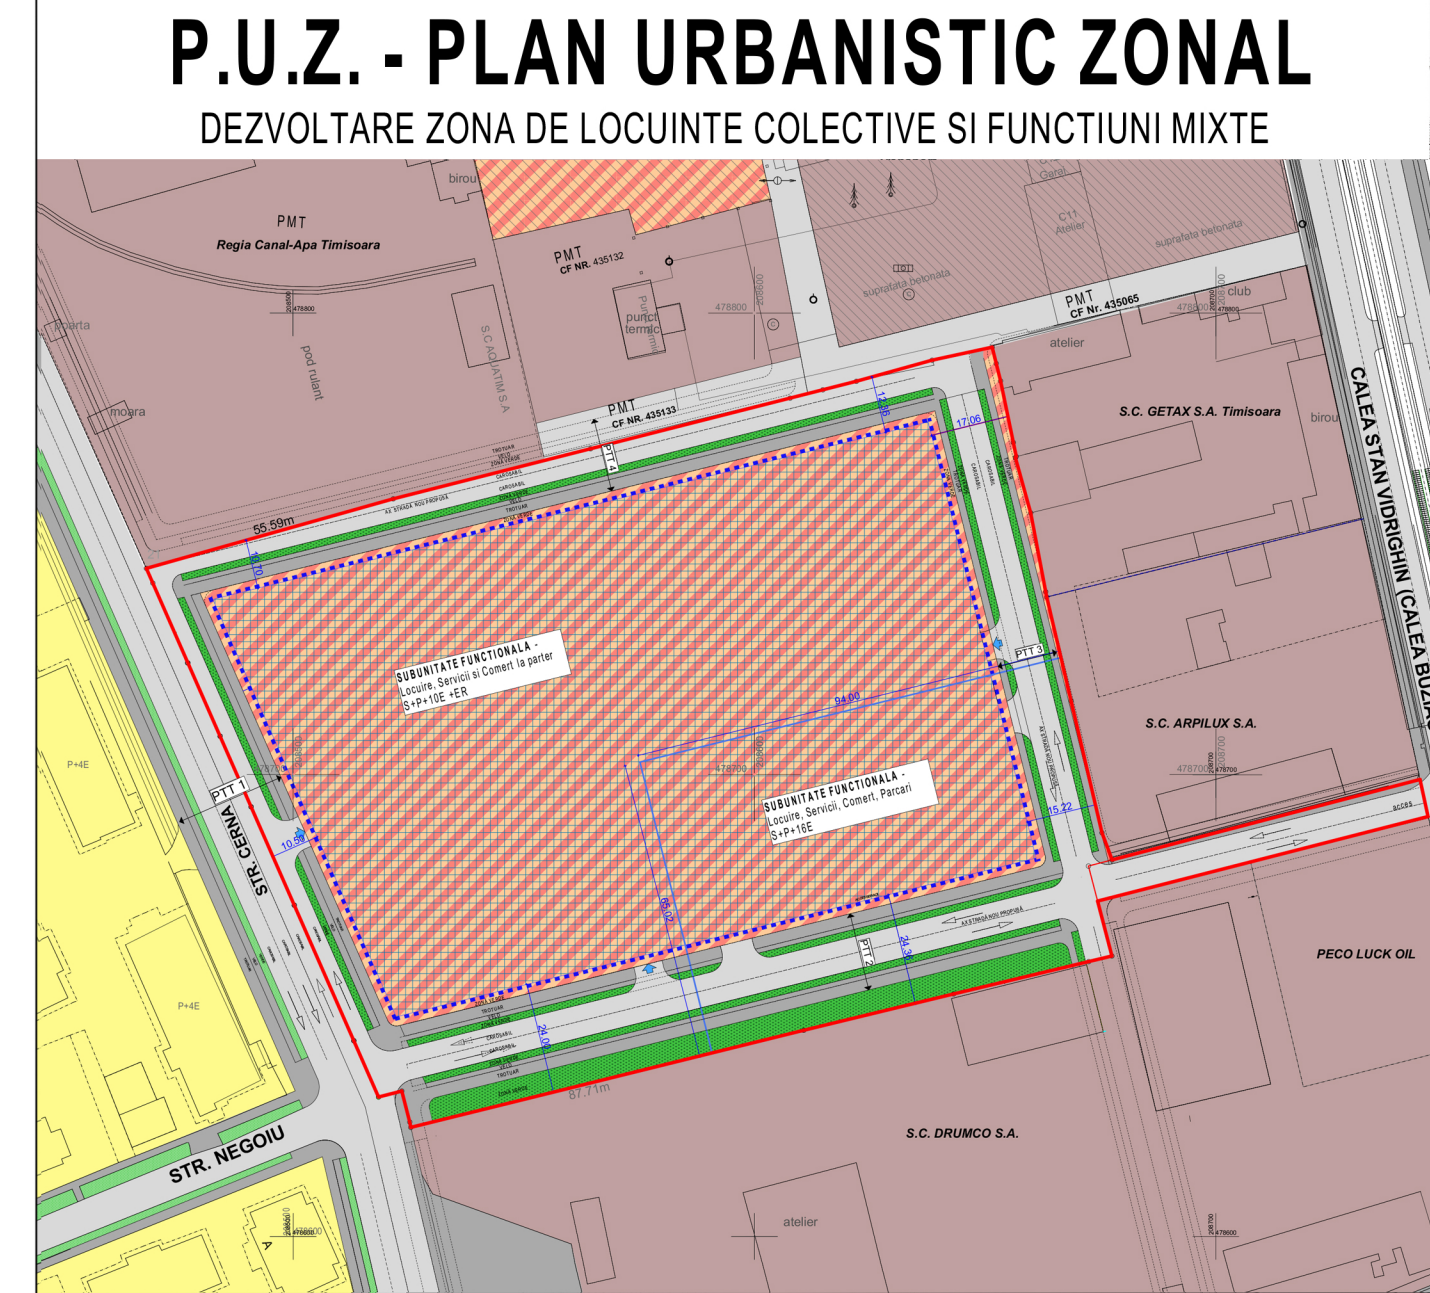

PTT3 Profil stradal propus in cadrul zonei rezidentiale

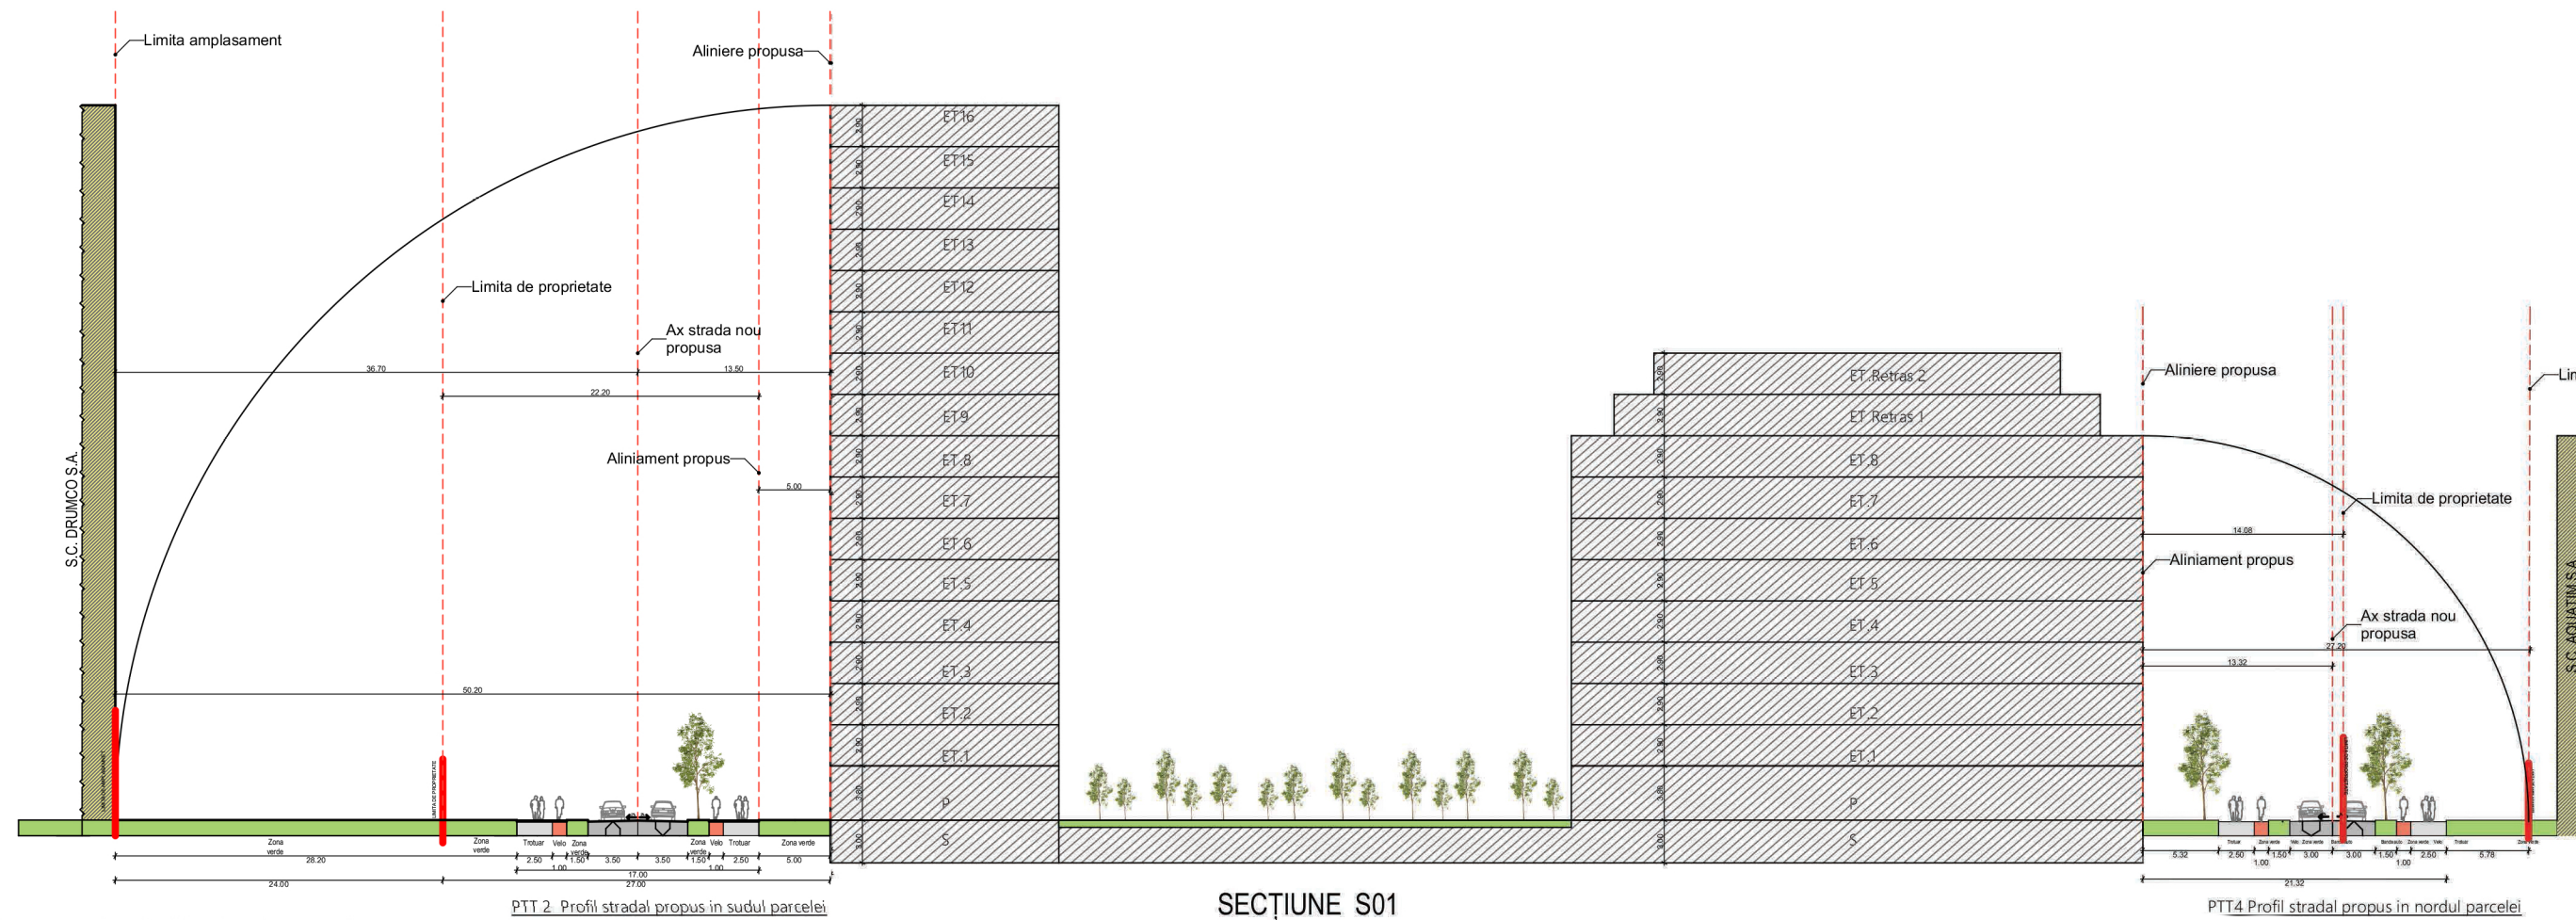

SECTIUNII SCARA 1:500

SECTIUNE S01

PROIECTANT DE SPECIALITATE			Beneficiar:	PROIECT NR.
S.C. DM DEZVOLTARE.RO S.R.L. Timisoara, str. C. Brediceanu nr.8, c. 501-502 CUI: RO 27869472 J35/7/2011 tel : 0256-494051 fax : 0256-494052			S.C. MOTICICA GRUP S.A.	MOTO 01/2016
			Amplasament:	
			Calea Buziasului, nr. 6, Timisoara;	
Specificatie	Nume:	Semnatura:	Denumire proiect:	FAZA:
Sef proiect	arh. rur POPA Dan Alexandru		P.U.Z. DEZVOLTARE ZONĂ DE LOCUINTE COLECTIVE ȘI FUNCȚIUNI MIXTE ÎN REGIM DE ÎNĂLȚIME S+P+16E	P.U.Z.
Proiectat	arh. PUICĂ Radu			
Desenat	arh. CUIBUȘ Bogdan			
			DATA:	Planșa nr.
			IULIE 2019	U09
			Titlu planșă:	
			Profile stradale	