





VARIANTA 1

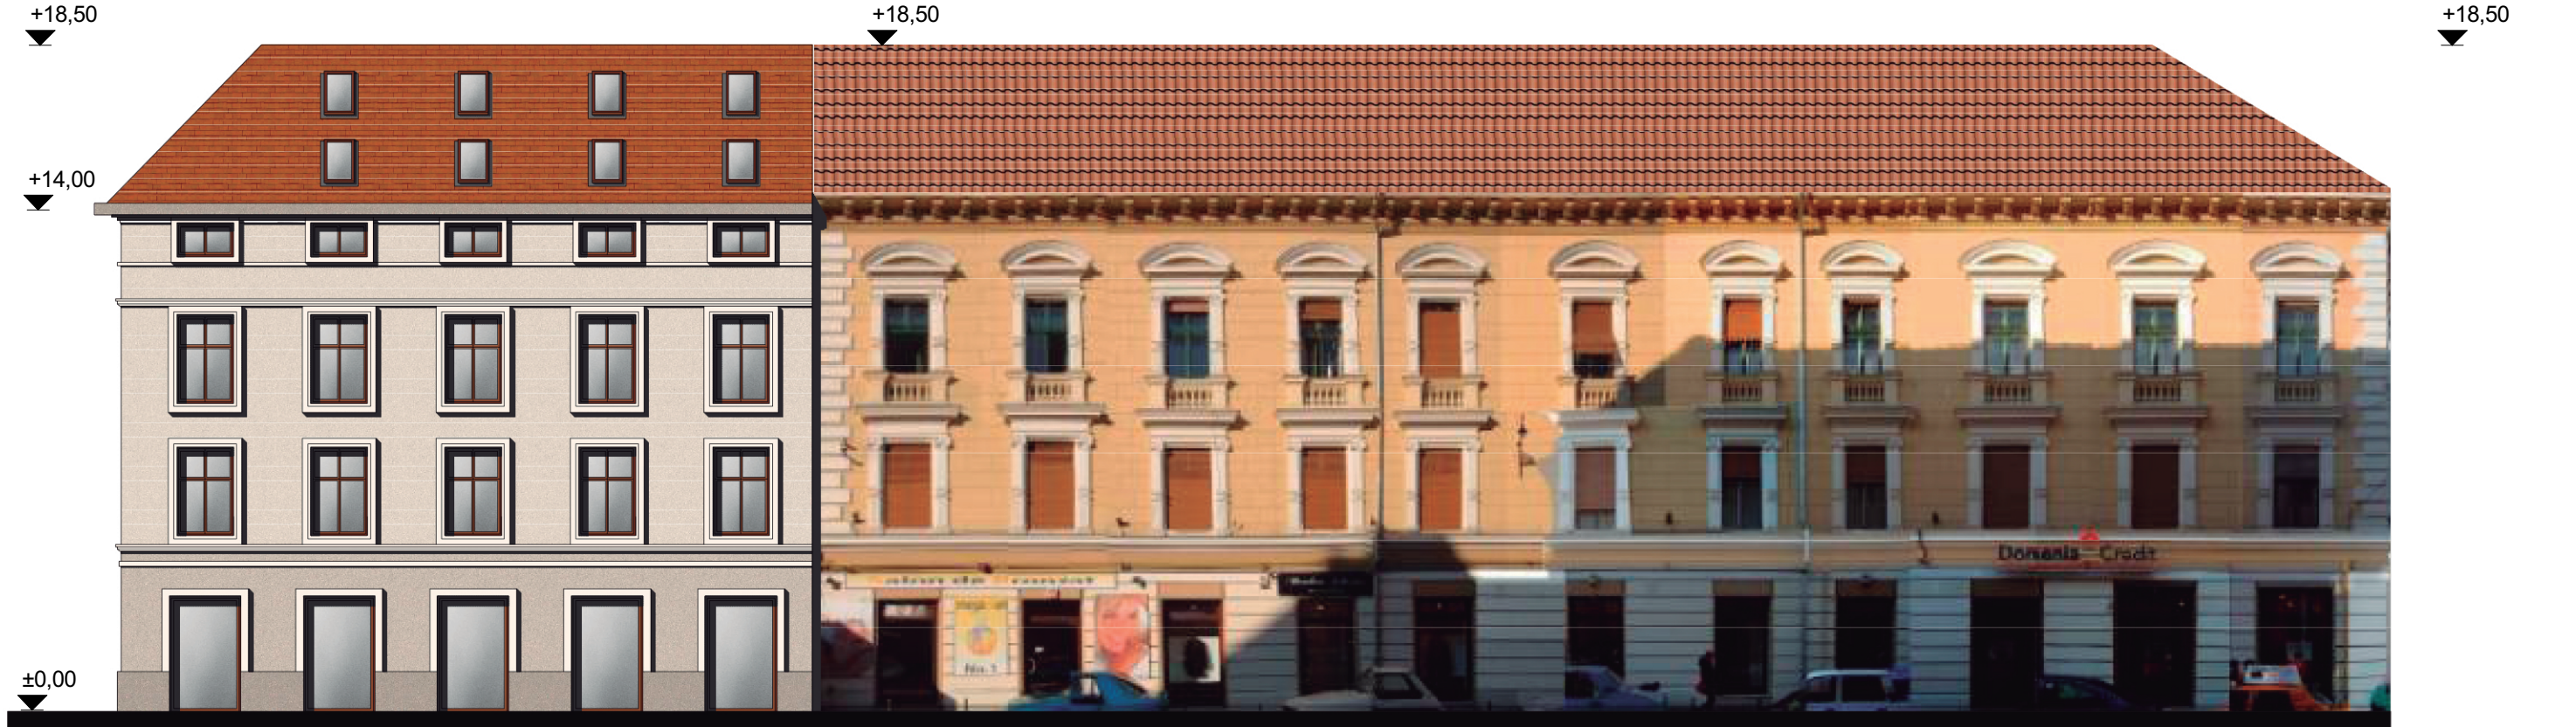

VARIANTA 2

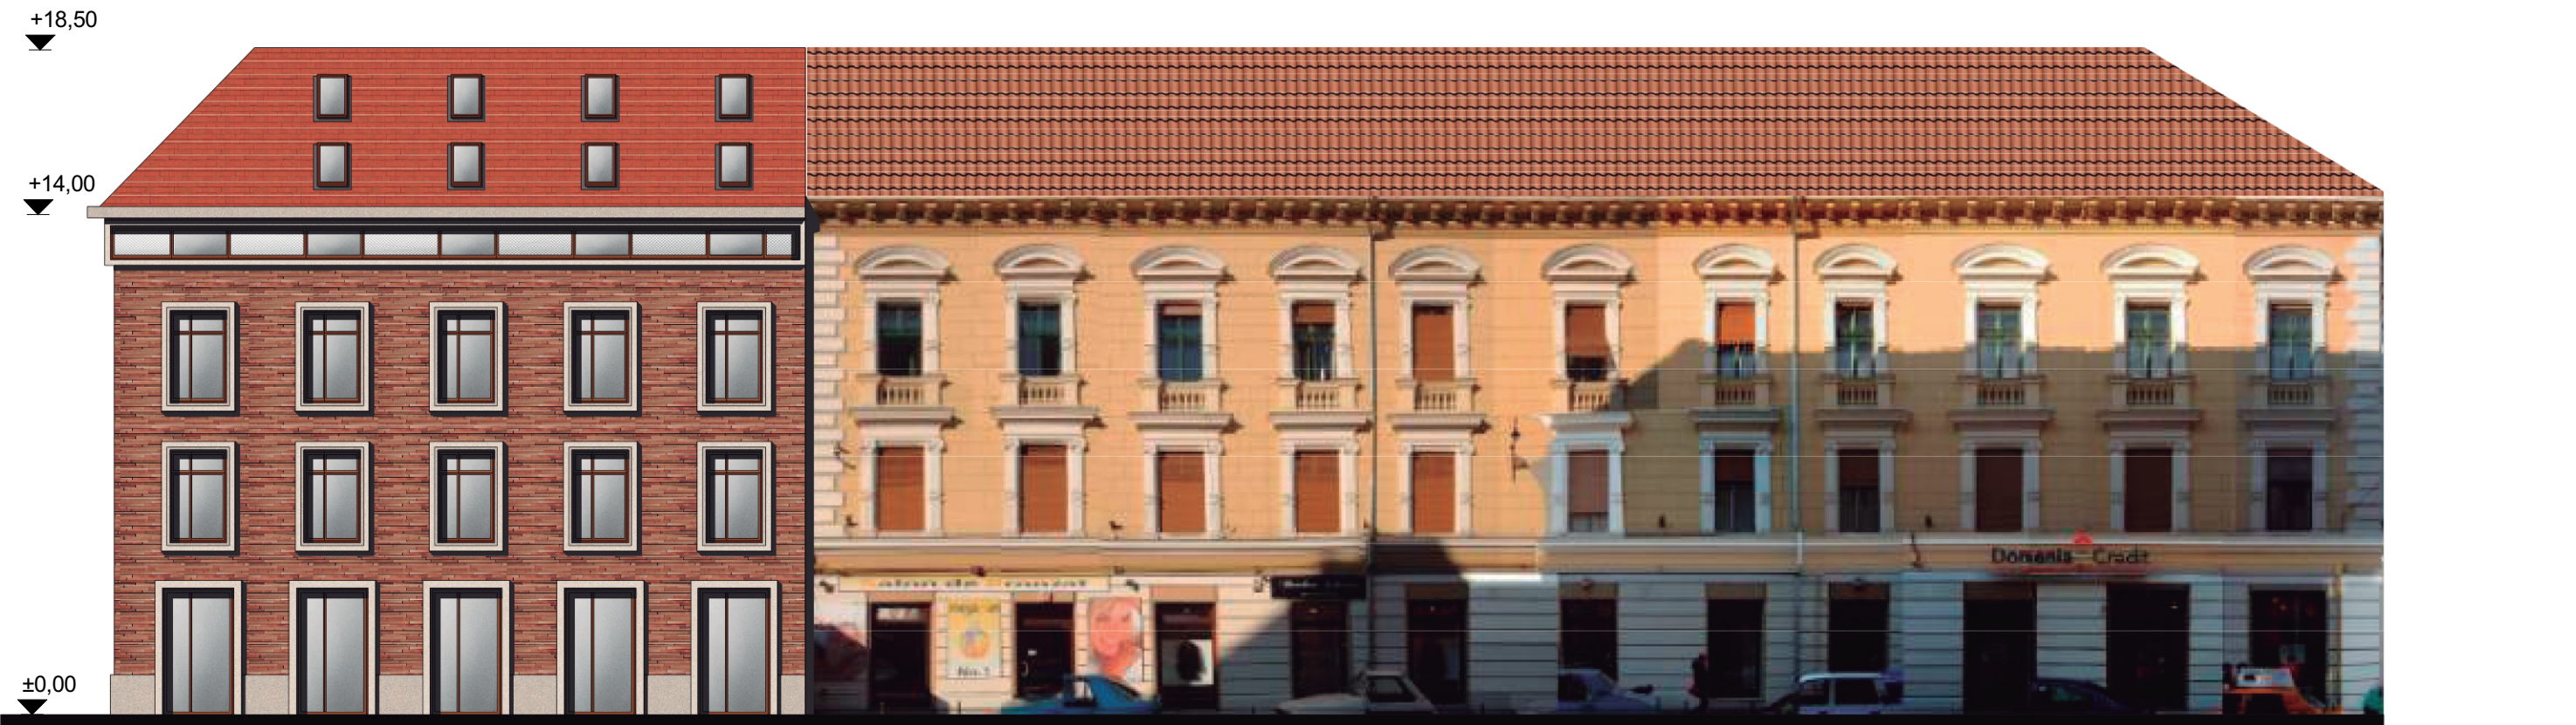

VARIANTA 3

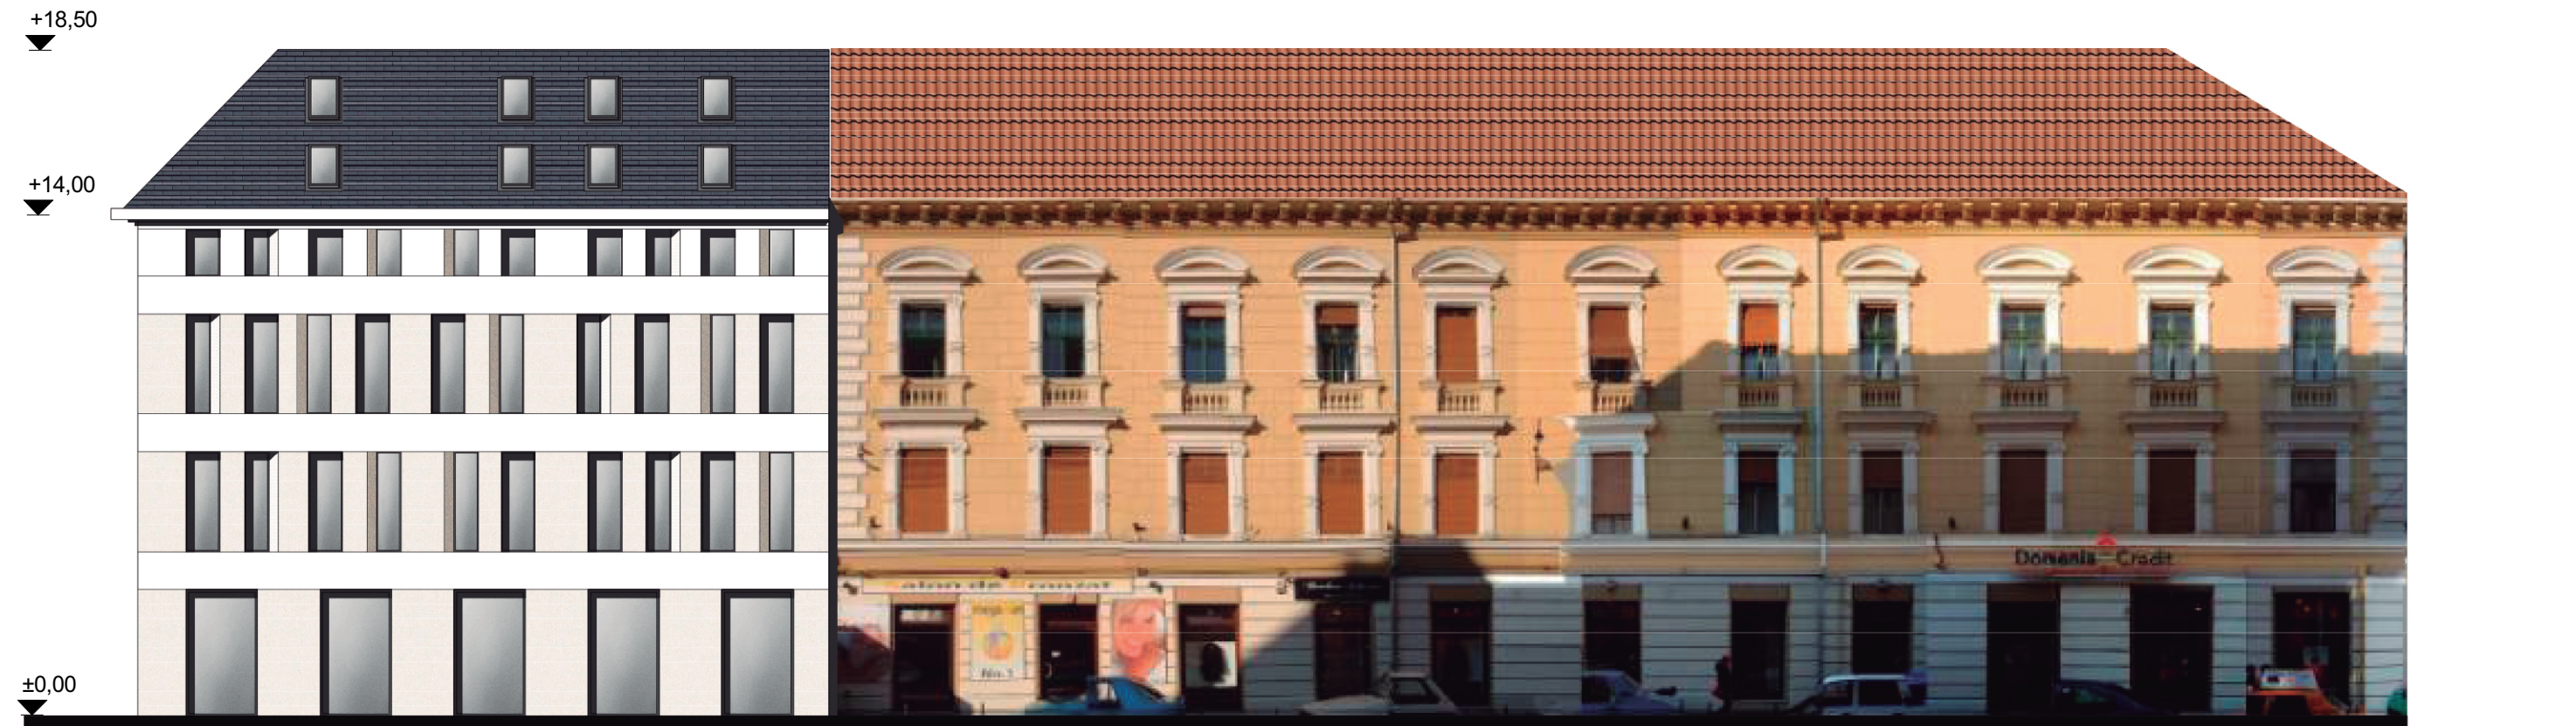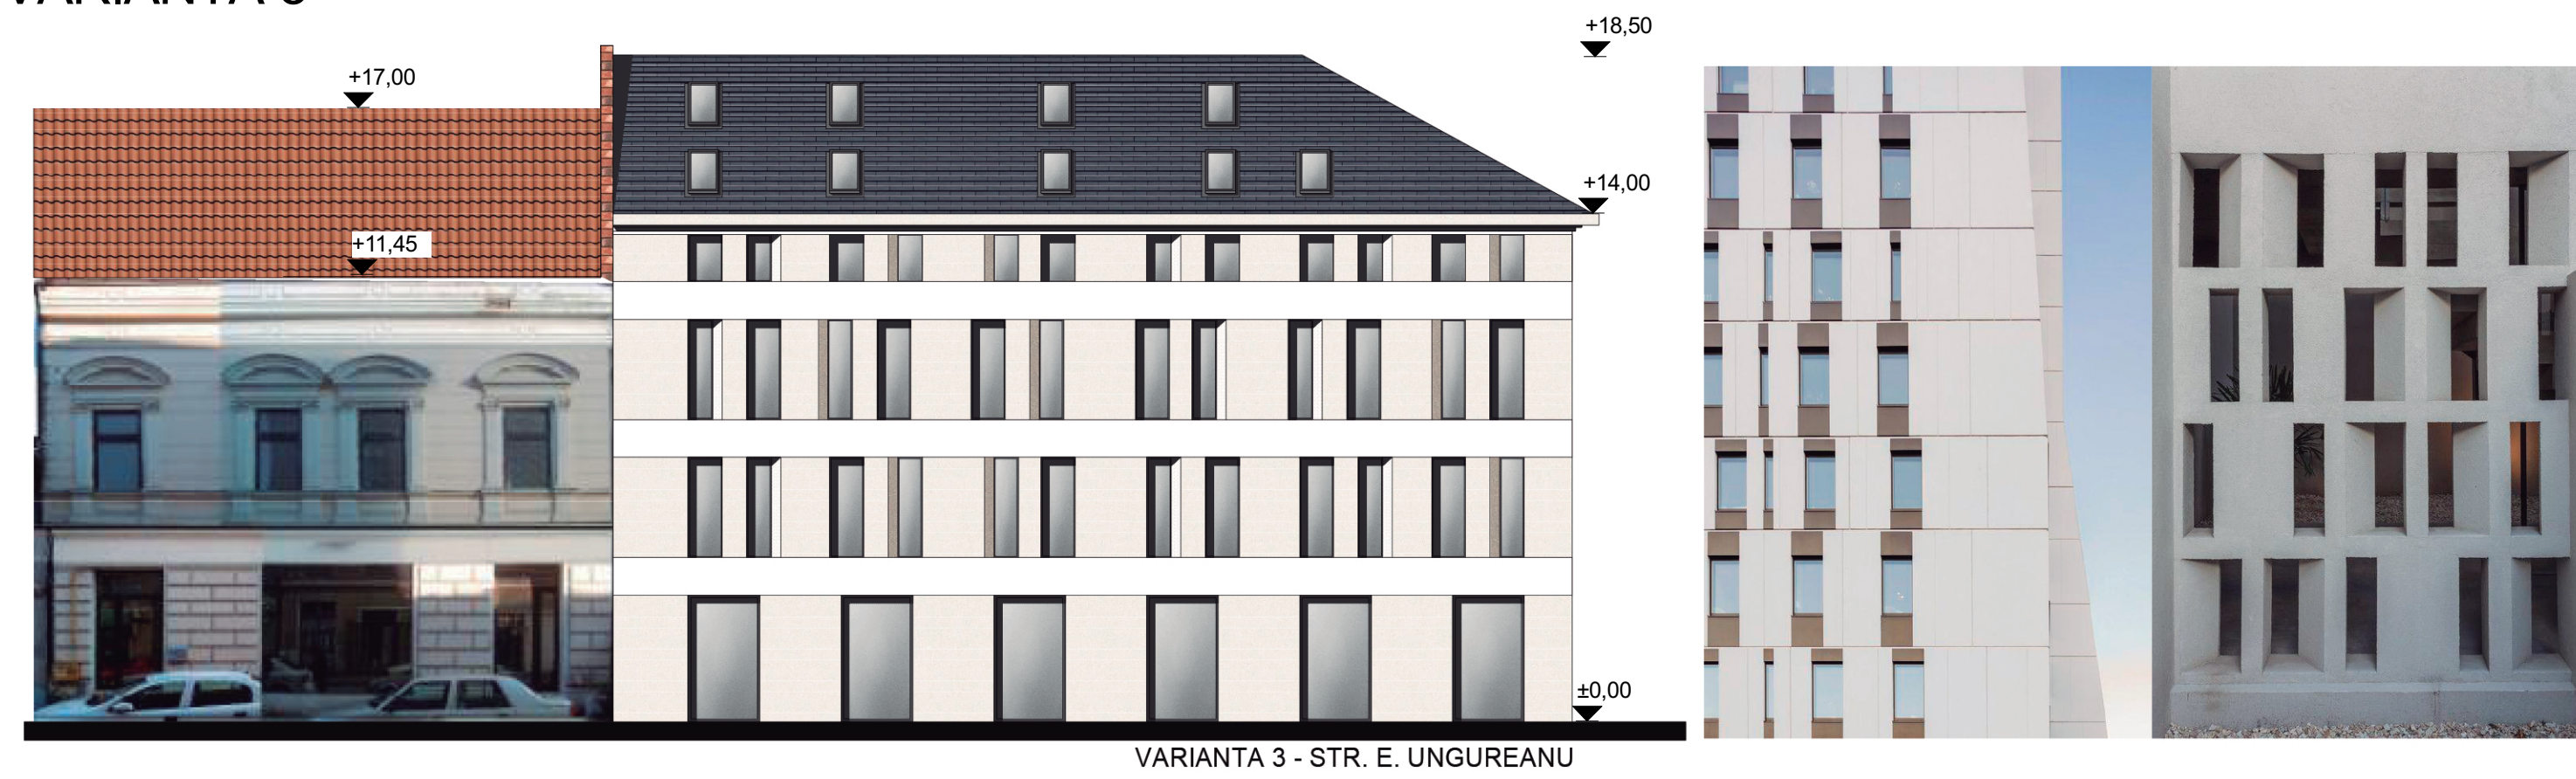

Verificator/Expert	Nume	Semnatura	Cerinta	Referat/Expertiza nr./Data	
Verificator				Referat nr. din data de	
Expert				Raport de expertiza tehnica nr. din data de	
100 PROPOSCA Arhitectura Ingineria Planificarea Design Interiores EuroDesign Solution & Consulting Str. Marasesti nr 7, Timisoara, Jud. Timis tel. 0735 964 104 CUI: RO 21364850 J55/558/12.03.2012				Beneficiar: SC IMOBILIARE C16	
				Amplasament: Timisoara, str. E de Savoia, nr. 16	Proiect nr.: 1/2018
				Proiect: RESTAURARE SI EXTINDERE CONSTRUCTIE EXISTENTA S+P (RUINA) REZULTAND CLADIRE IN REGIM S+P+2E+M (PE DOUA NIVELE) FUNCTIUNI: S-RESTAURANT/DEPOZITARE; P-SPATI COMERCIALE, ET. 1,2, M - APARTAMENTE	Faza: PU2
				Titlu plansa:	plansa nr.: 10
				VARIANTE FATADE- PROPUS	