


SCARA 1/500

NR.CADASTRAL	SUPRAFATA MASURATA	ADRESA IMOBILULUI
21869	973	for. Boldesti-Scaeni, str. Gloriei nr. 5, tarla 11- parcela Cc 274.

CARTE FUNCARA NR.		UAT	Boldesti-Scaeni
-------------------	--	-----	-----------------

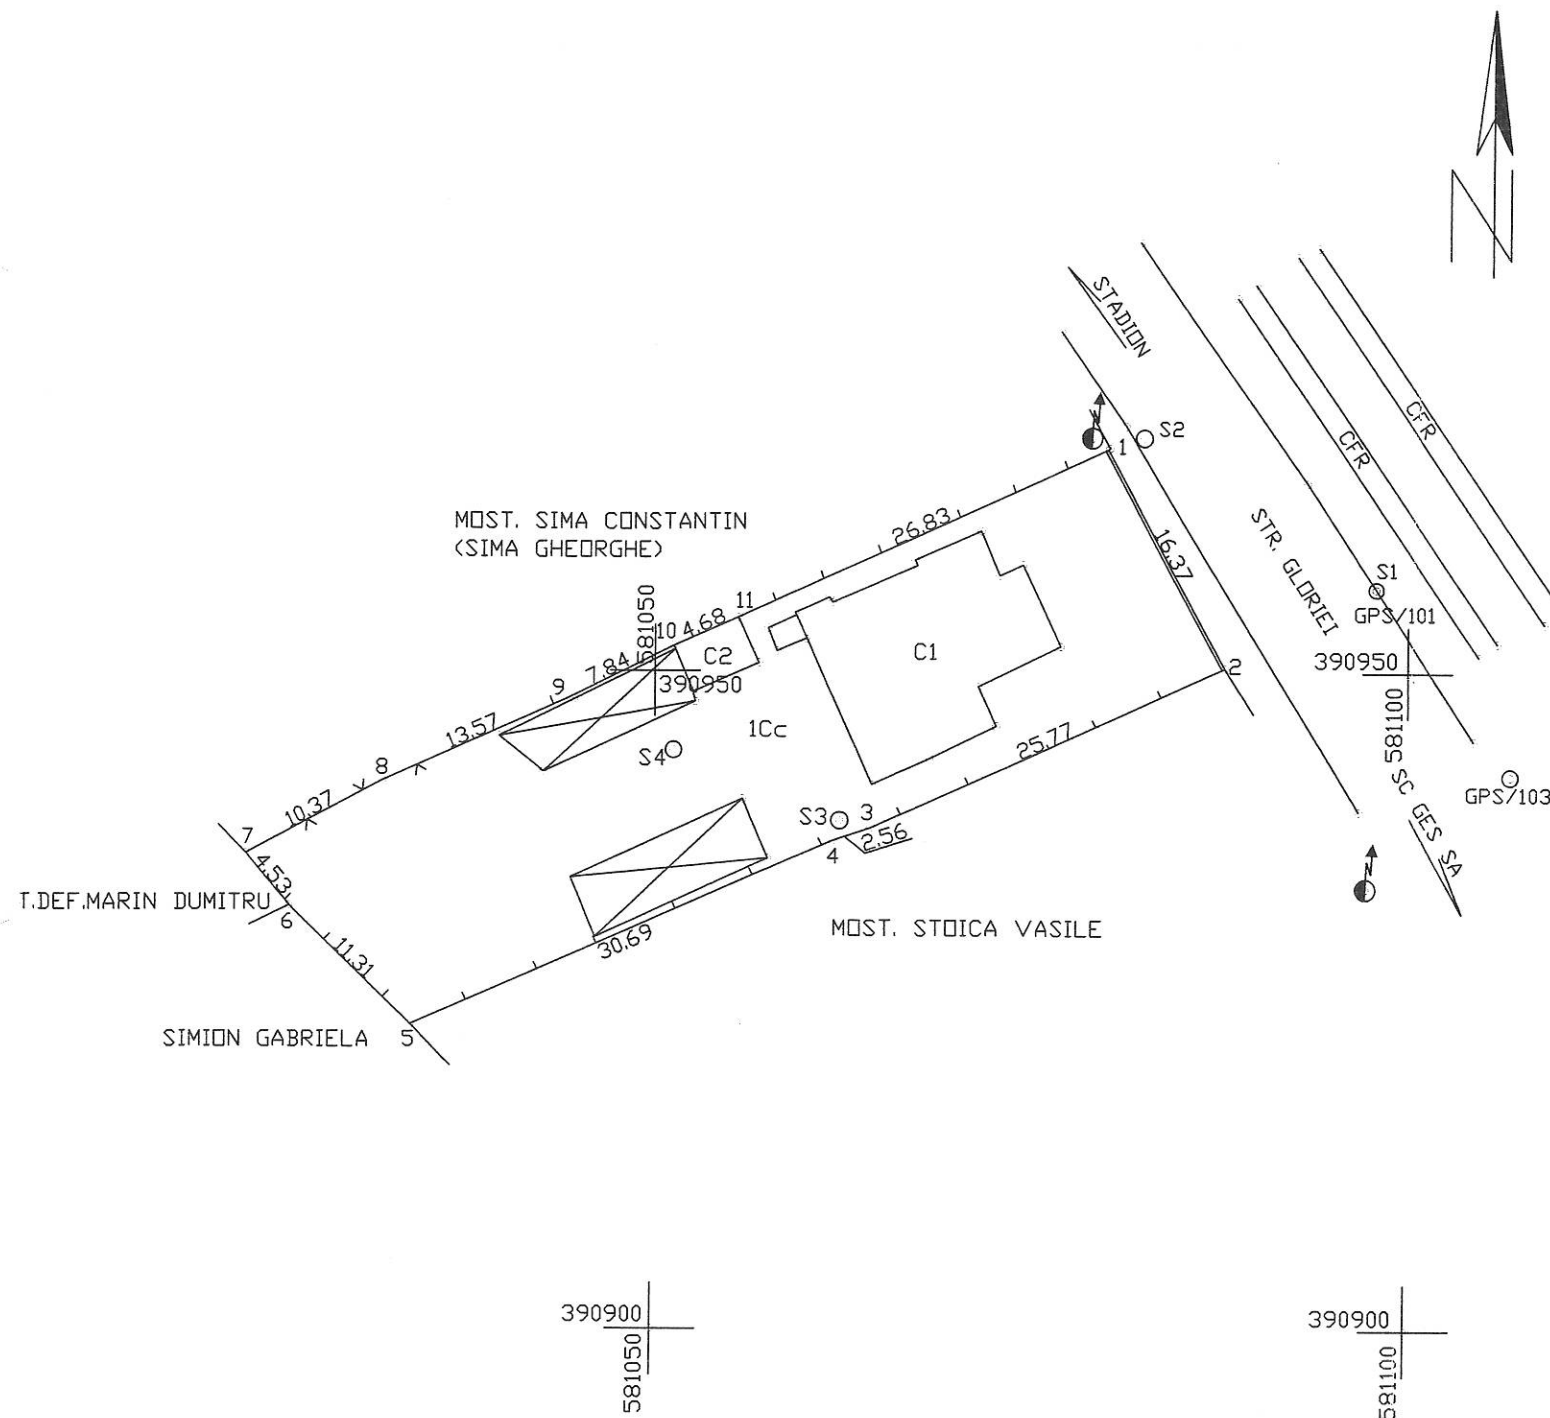

A: DATE REFERITOARE LA TEREN

Nr. Parcela	Categoria de folosinta	Suprafata (mp.)	Valoare de impozitare (lei)	Mentiuni
1	Cc	973		-imobilul se afla in intravilan.
Total		973		-imprejmuit la nord partial cu gard de plasa si lemn, la sud si vest cu lemn, iar la est cu beton.

B: DATE REFERITOARE LA CONSTRUCTII

Cod constr.	Supraf. constr. la sol (mp)	Valoare de impozitare (lei)	Mentiuни
C1	162		Sediu Politie -Sp+P+1Ep; Supraf. constr. desf. =274.41mp
C2	16		Anexa -P; Supraf. constr. desf. = 16mp
Total	178		

INVENTAR DE COORDONATE

Pct.	E(m)	N(m)
1	581079.962	390964.632
2	581087.859	390950.296
3	581064.353	390939.723
4	581061.931	390938.903
5	581033.786	390926.669
6	581025.563	390934.431
7	581022.621	390937.869
8	581031.802	390942.695
9	581044.206	390948.190
10	581051.242	390951.655
11	581055.546	390953.501

Executant,
TURBATU DANIELA
Semnatura si stampila



Se confirma suprafata din masuratori si
introducerea imobilului in baza de date.

~~Parafa~~



Semnatura _____ data _____

Stampila BCPI

Suprafata totala masurata = 973mp
Suprafata act = 973mp

CONSILIER GR.