


Anexa la KLL 125/20.07.2022

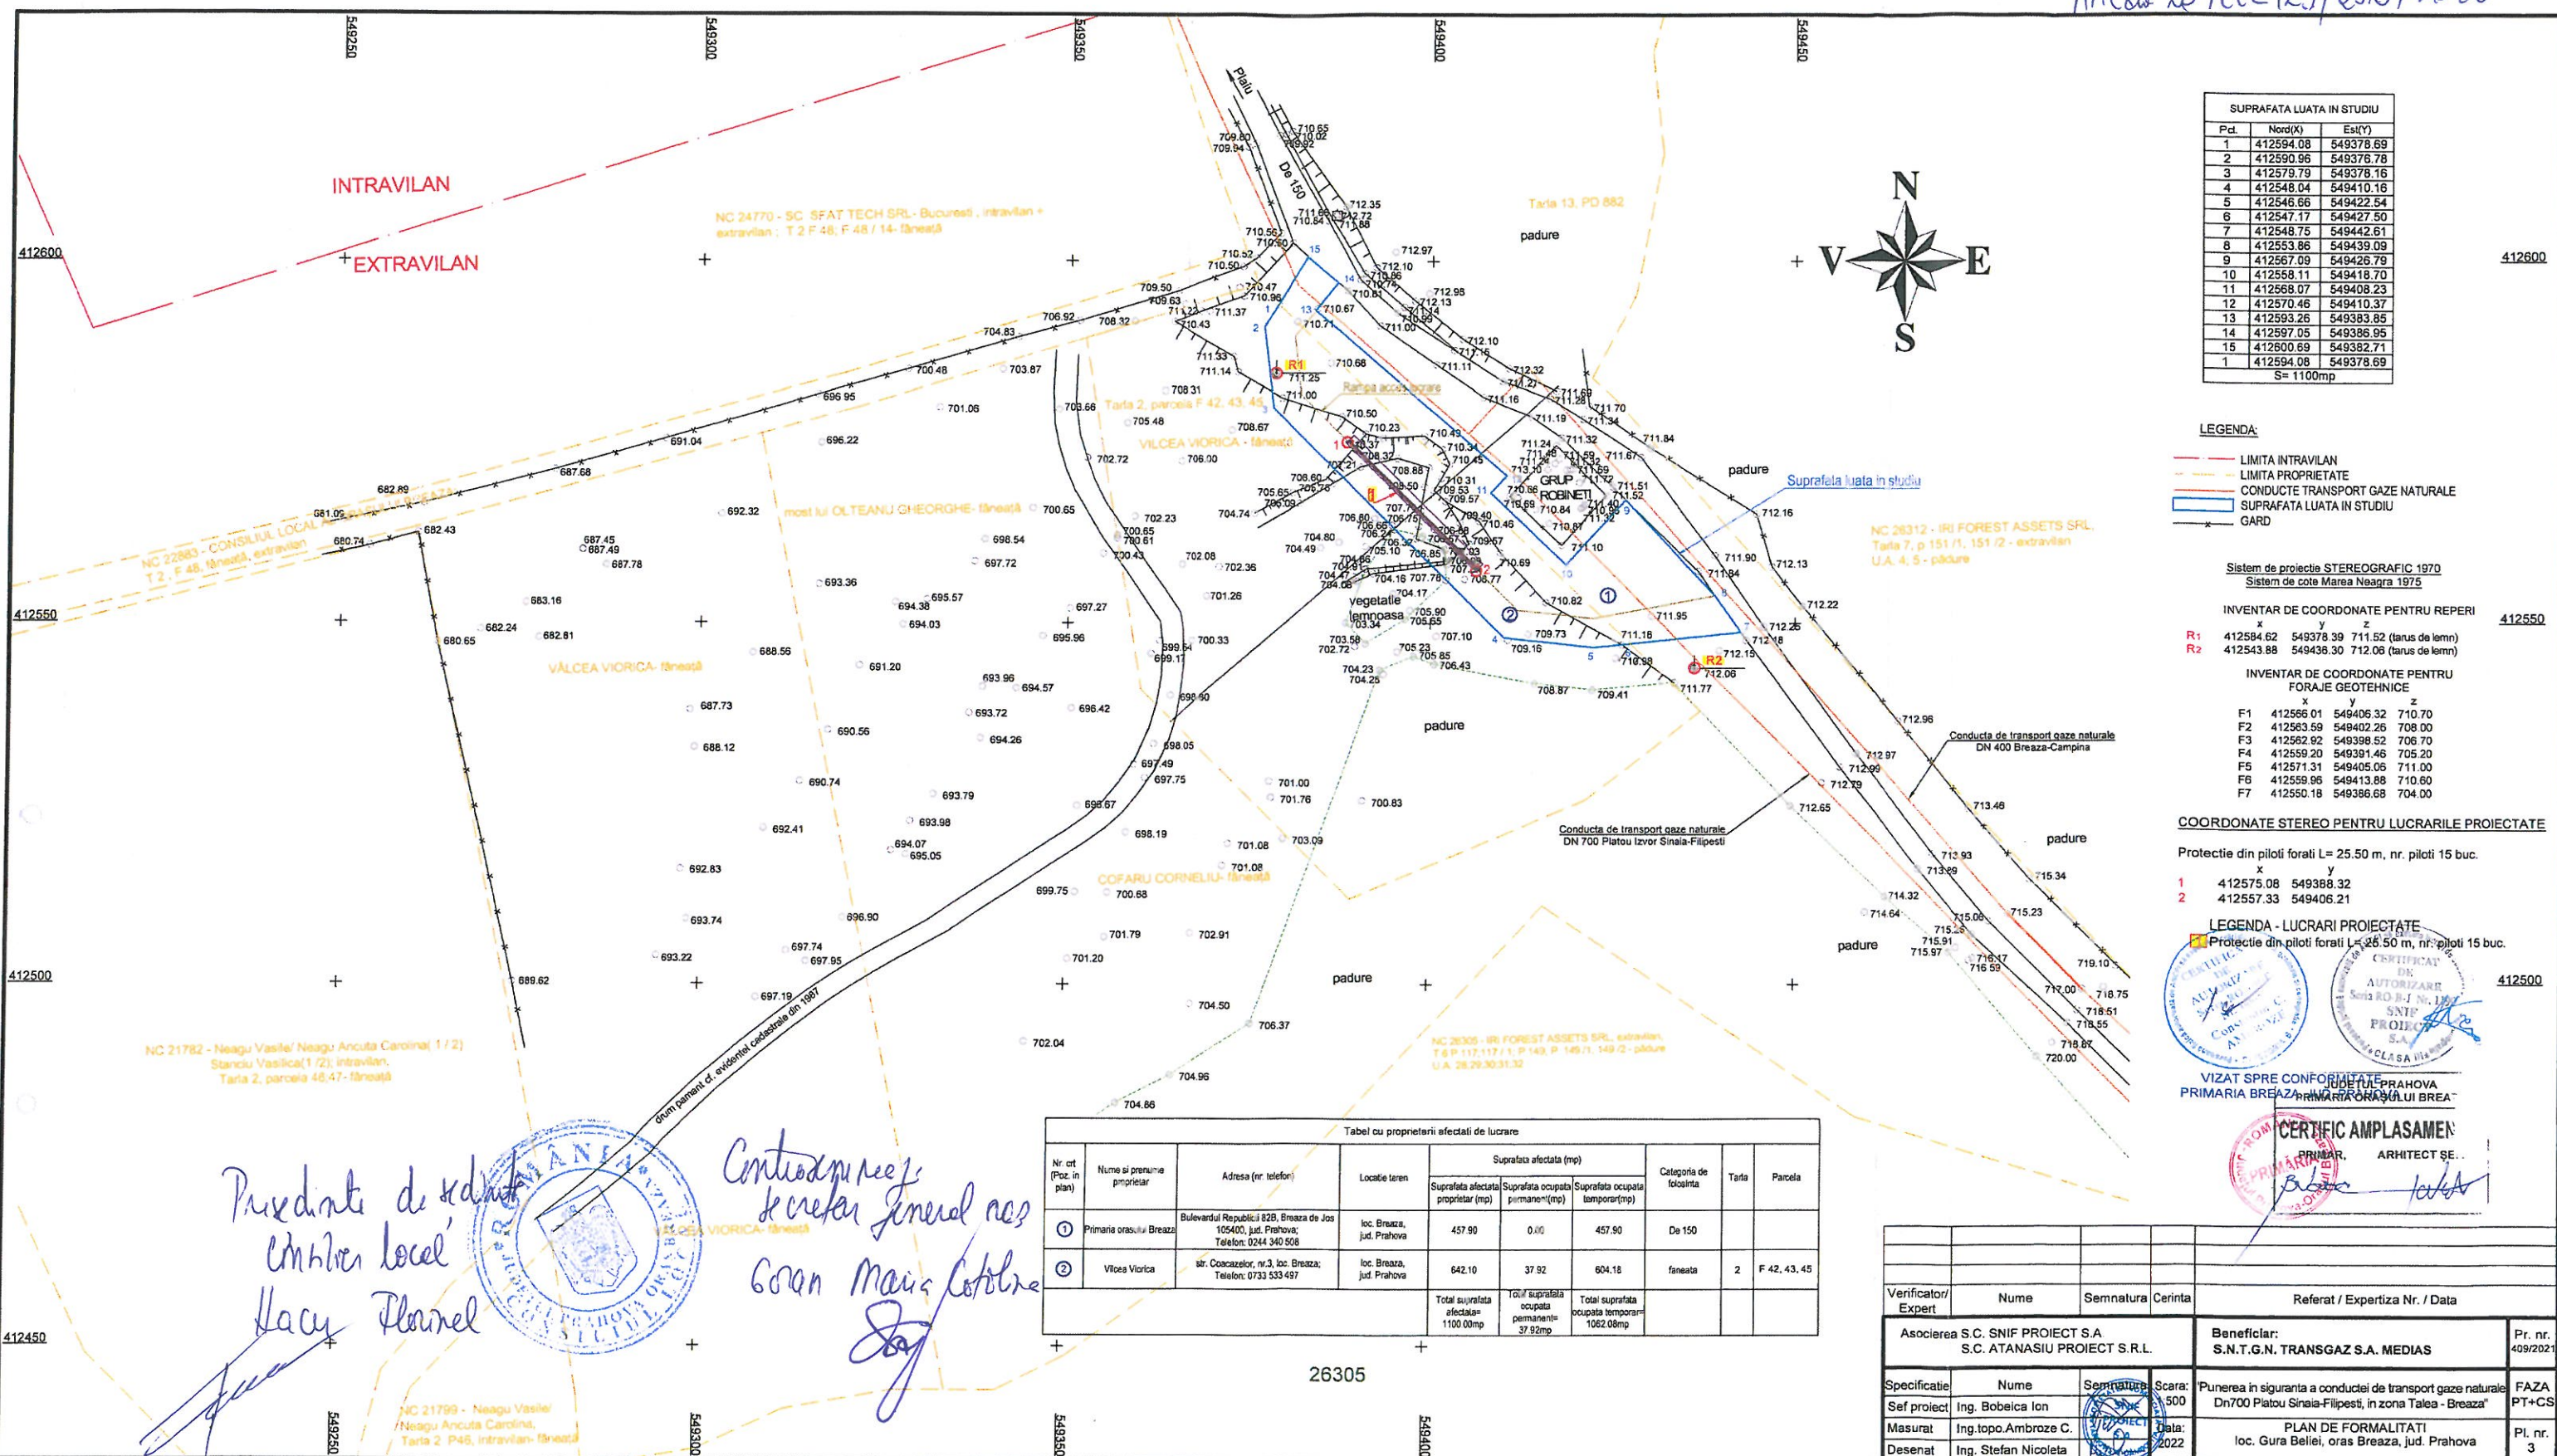

SUPRAFATA LUATA IN STUDIU			
Pd.	Nord(X)	Est(Y)	
1	412594.08	549378.69	
2	412590.96	549378.78	
3	412579.79	549378.16	
4	412548.04	549410.16	
5	412546.66	549422.54	
6	412547.17	549427.50	
7	412548.75	549442.61	
8	412553.86	549439.09	
9	412567.09	549426.79	
10	412558.11	549418.70	
11	412568.07	549408.23	
12	412570.46	549410.37	
13	412593.26	549383.85	
14	412597.05	549386.95	
15	412600.69	549382.71	
1	412594.08	549378.69	
S= 1100mp			

LEGENDA

- LIMITA INTRAVILAN
- LIMITA PROPRIETATE
- CONDUCE TRANSPORT GAZE NATURALE
- SUPRAFATA LUATA IN STUDIU
- GARD

Sistem de proiectie STEREOGRAFIC 1970
Sistem de cote Marea Neagra 1975

INVENTAR DE COORDONATE PENTRU REPERI

x	y	z	
412584.62	549378.39	711.52	(tarus de lemn)
412543.88	549436.30	712.08	(tarus de lemn)

INVENTAR DE COORDONATE PENTRU FORAJE GEOTEHNICE

F	x	y	z
F1	412566.01	549406.32	710.70
F2	412563.59	549402.26	708.00
F3	412562.92	549398.52	706.70
F4	412559.20	549391.46	705.20
F5	412571.31	549405.06	711.00
F6	412559.96	549413.88	710.60
F7	412550.18	549386.68	704.00

COORDONATE STEREO PENTRU LUCRARILE PROIECTATE

Protectie din piloti forati L= 25.50 m, nr. piloti 15 buc.

	x	y
1	412575.08	549388.32
2	412557.33	549406.21

LEGENDA - LUCRARI PROIECTATE

Protectie din piloti forati L= 25.50 m, nr. piloti 15 buc.



VIZAT SPRE CONFORMITATE
PRIMARIA BREAZA, PRIMAR
PRIMARIA ORASTA, PRIMAR

CERTIFICAT DE AMPLASAMENT
PRIMAR, ARHITECT SE...

Tabel cu proprietarii afectati de lucrare							
Nr. crt. (Poz. in plan)	Nume si prenume proprietar	Adresa (nr. telefon)	Locatie teren	Suprafata afectata (mp)			Categorie de folosit
				Suprafata afectata proprietar (mp)	Suprafata ocupata permanent (mp)	Suprafata ocupata temporar (mp)	
1	Primaria orasului Breaza	Bulevardul Republicii 828, Breaza de Jos 105400, jud. Prahova; Telefon: 0244 340 508	loc. Breaza, jud. Prahova	457.90	0.00	457.90	De 150
2	Vitea Viorica	str. Cocazelor, nr.3, loc. Breaza; Telefon: 0733 533 487	loc. Breaza, jud. Prahova	642.10	37.92	604.18	faneata 2
Total suprafata afectata: 1100.00mp				Total suprafata ocupata permanent: 37.92mp			
				Total suprafata ocupata temporar: 1062.08mp			

Verificator/Expert	Nume	Semnatura	Cerinta	Referat / Expertiza Nr. / Data
Asocierea S.C. SNIF PROIECT S.A. S.C. ATANASIU PROIECT S.R.L.				
Beneficiar: S.N.T.G.N. TRANSGAZ S.A. MEDIAS				Pr. nr. 409/2021
Specificatie	Nume	Semnatura	Scara:	Punerea in siguranta a conductei de transport gaze naturale
Sef proiect	Ing. Bobeica Ion		1:500	Dn700 Platou Sinala-Filipesti, in zona Talea - Breaza
Masurat	Ing. topo. Ambroze C.		Data:	PLAN DE FORMALITATI
Desenat	Ing. Stefan Nicoleta		2022	loc. Gura Beliei, oras Breaza, jud. Prahova
				Pl. nr. 3

Prezinta de sedinta
Comitet local
Lucy Planel

Contopirez
secretar general nec
Goran Marin Coble
Sag