



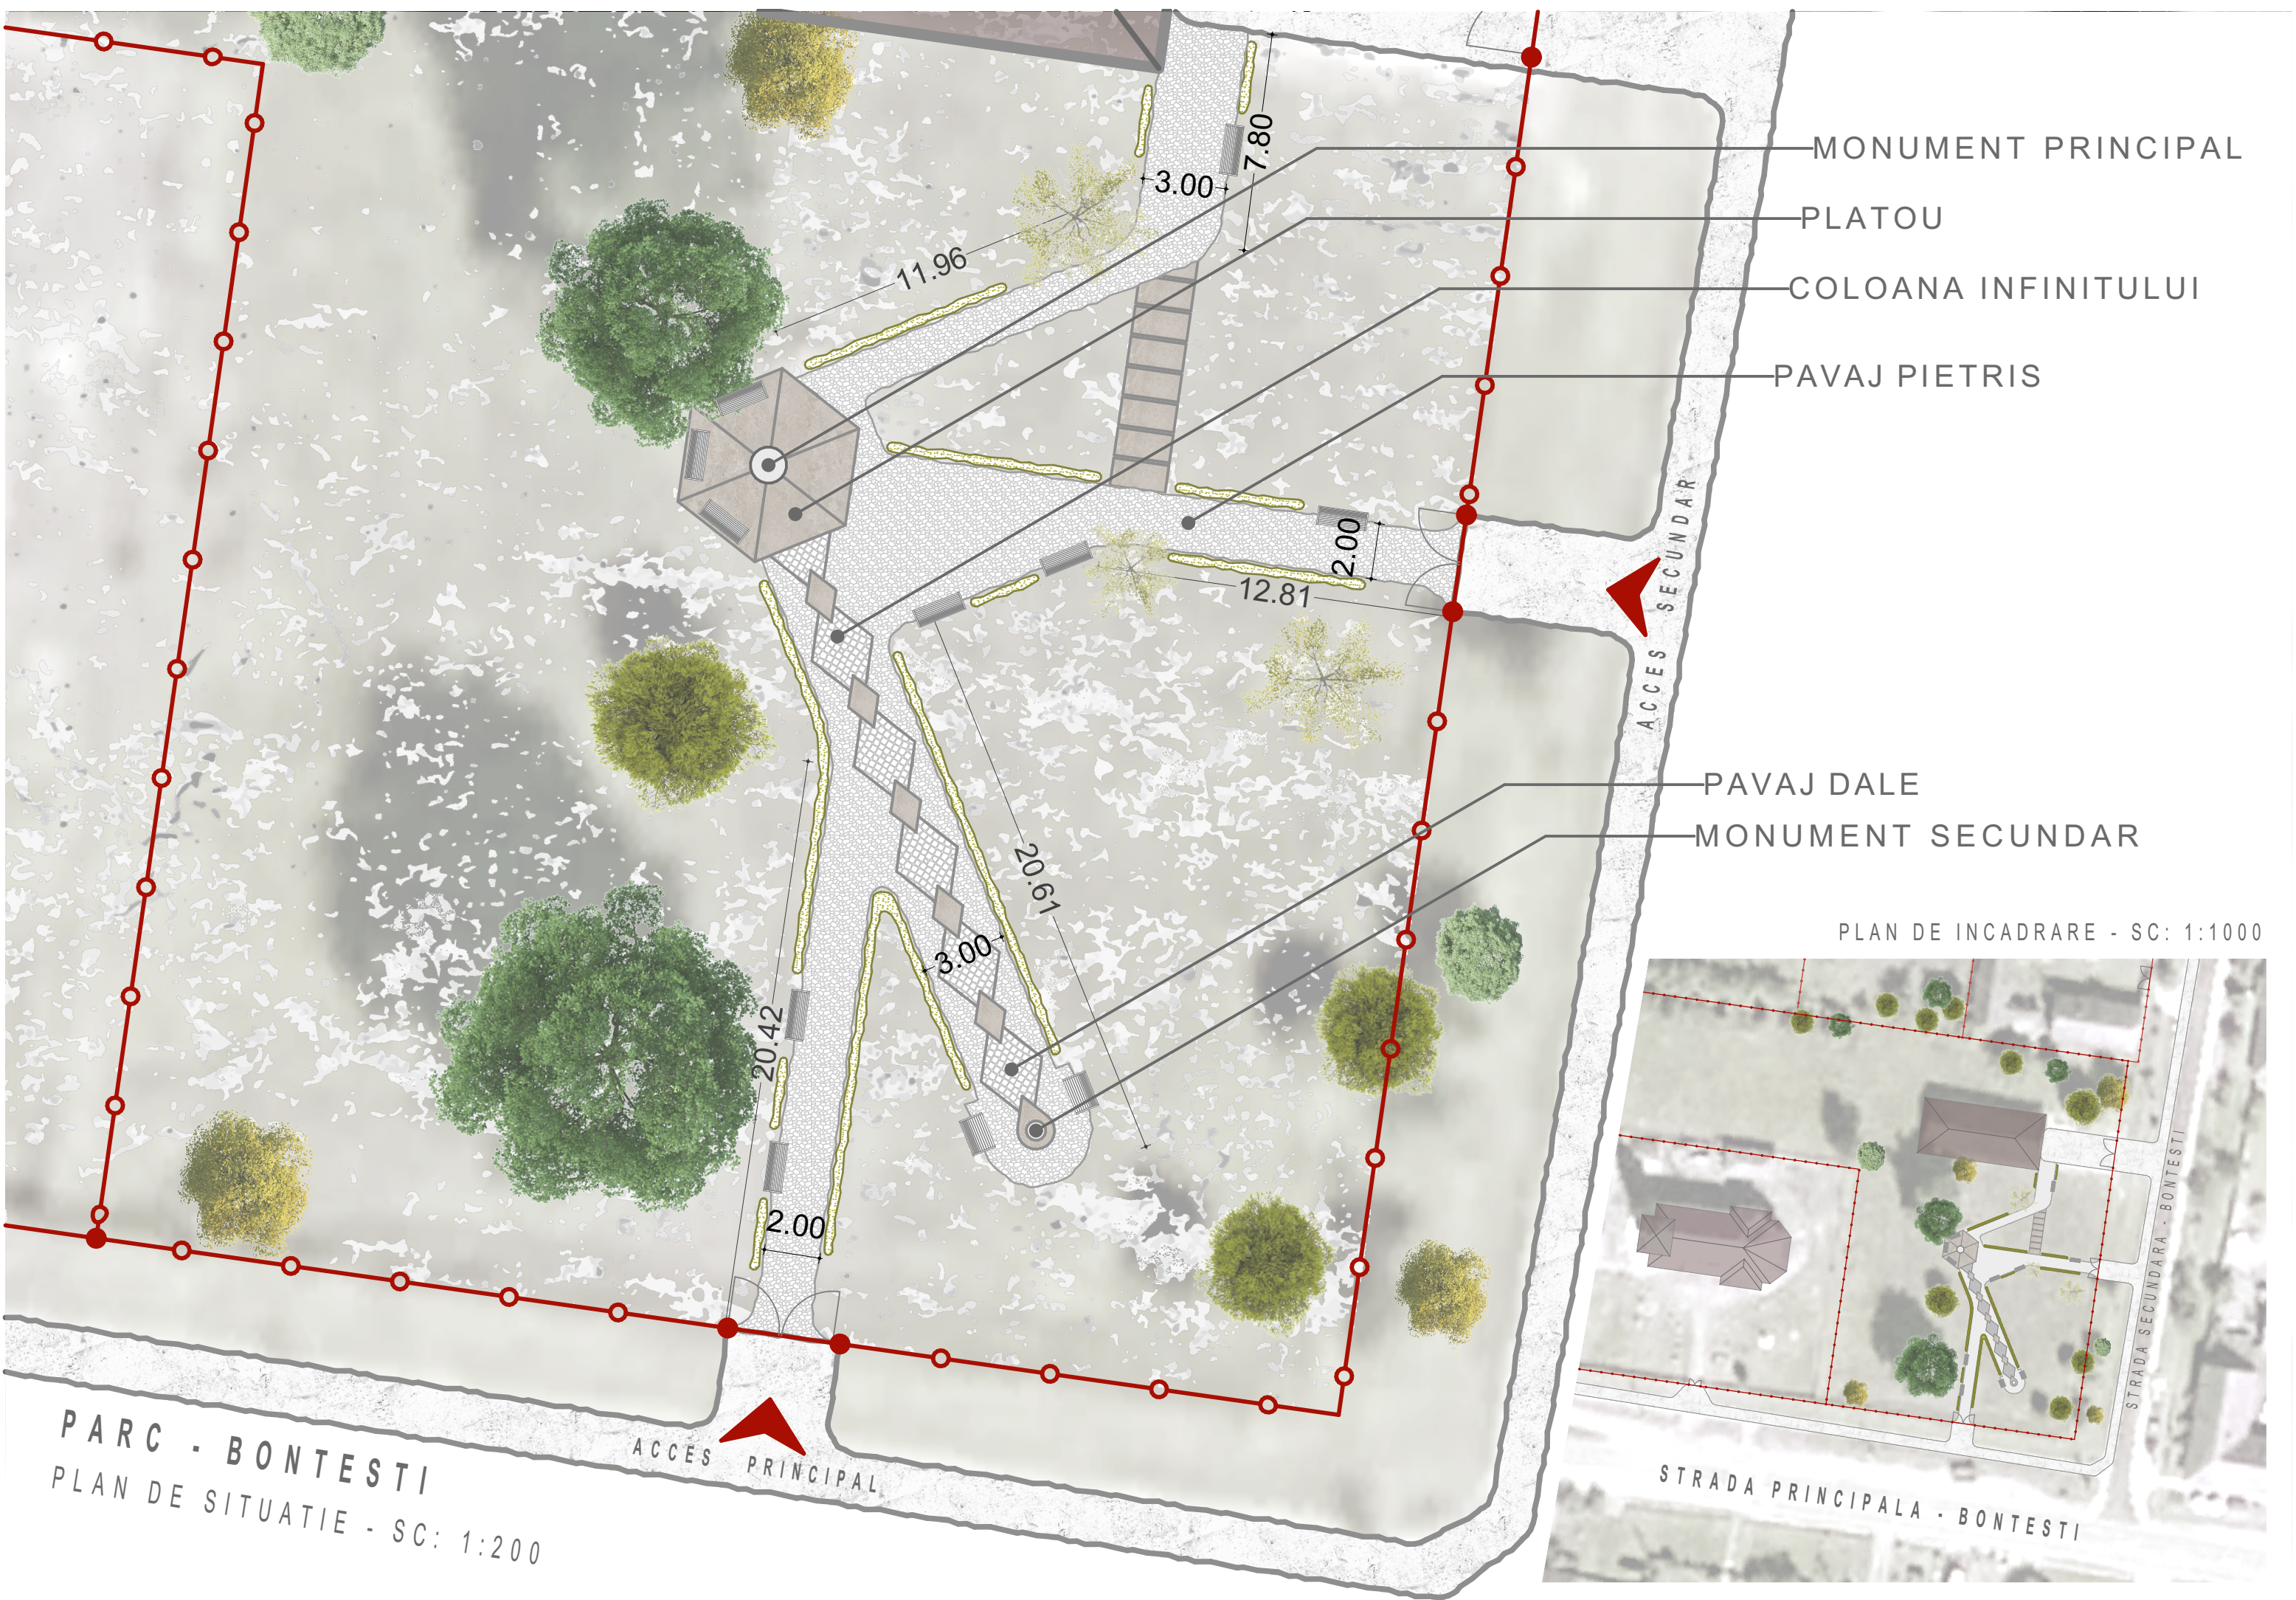

- MONUMENT PRINCIPAL
- PLATOU
- COLOANA INFINITULUI
- PAVAJ PIETRIS
- PAVAJ DALE
- MONUMENT SECUNDAR

PLAN DE INCADRARE - SC: 1:1000

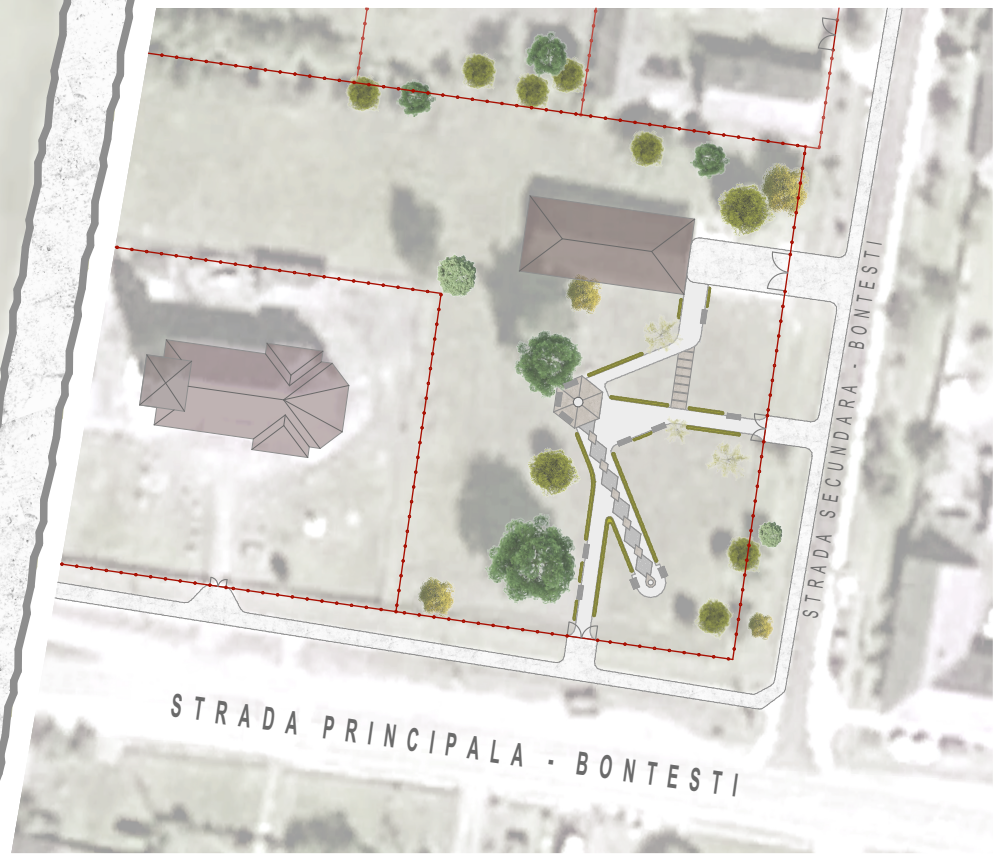

PARC - BONTISTI  
PLAN DE SITUATIE - SC: 1:200