


**IS - CL - 04 - Extinderea sistemului de apa si canalizare
in judetul Iasi - Axa 2 - Iasi - Mogosesti - Scanteia**

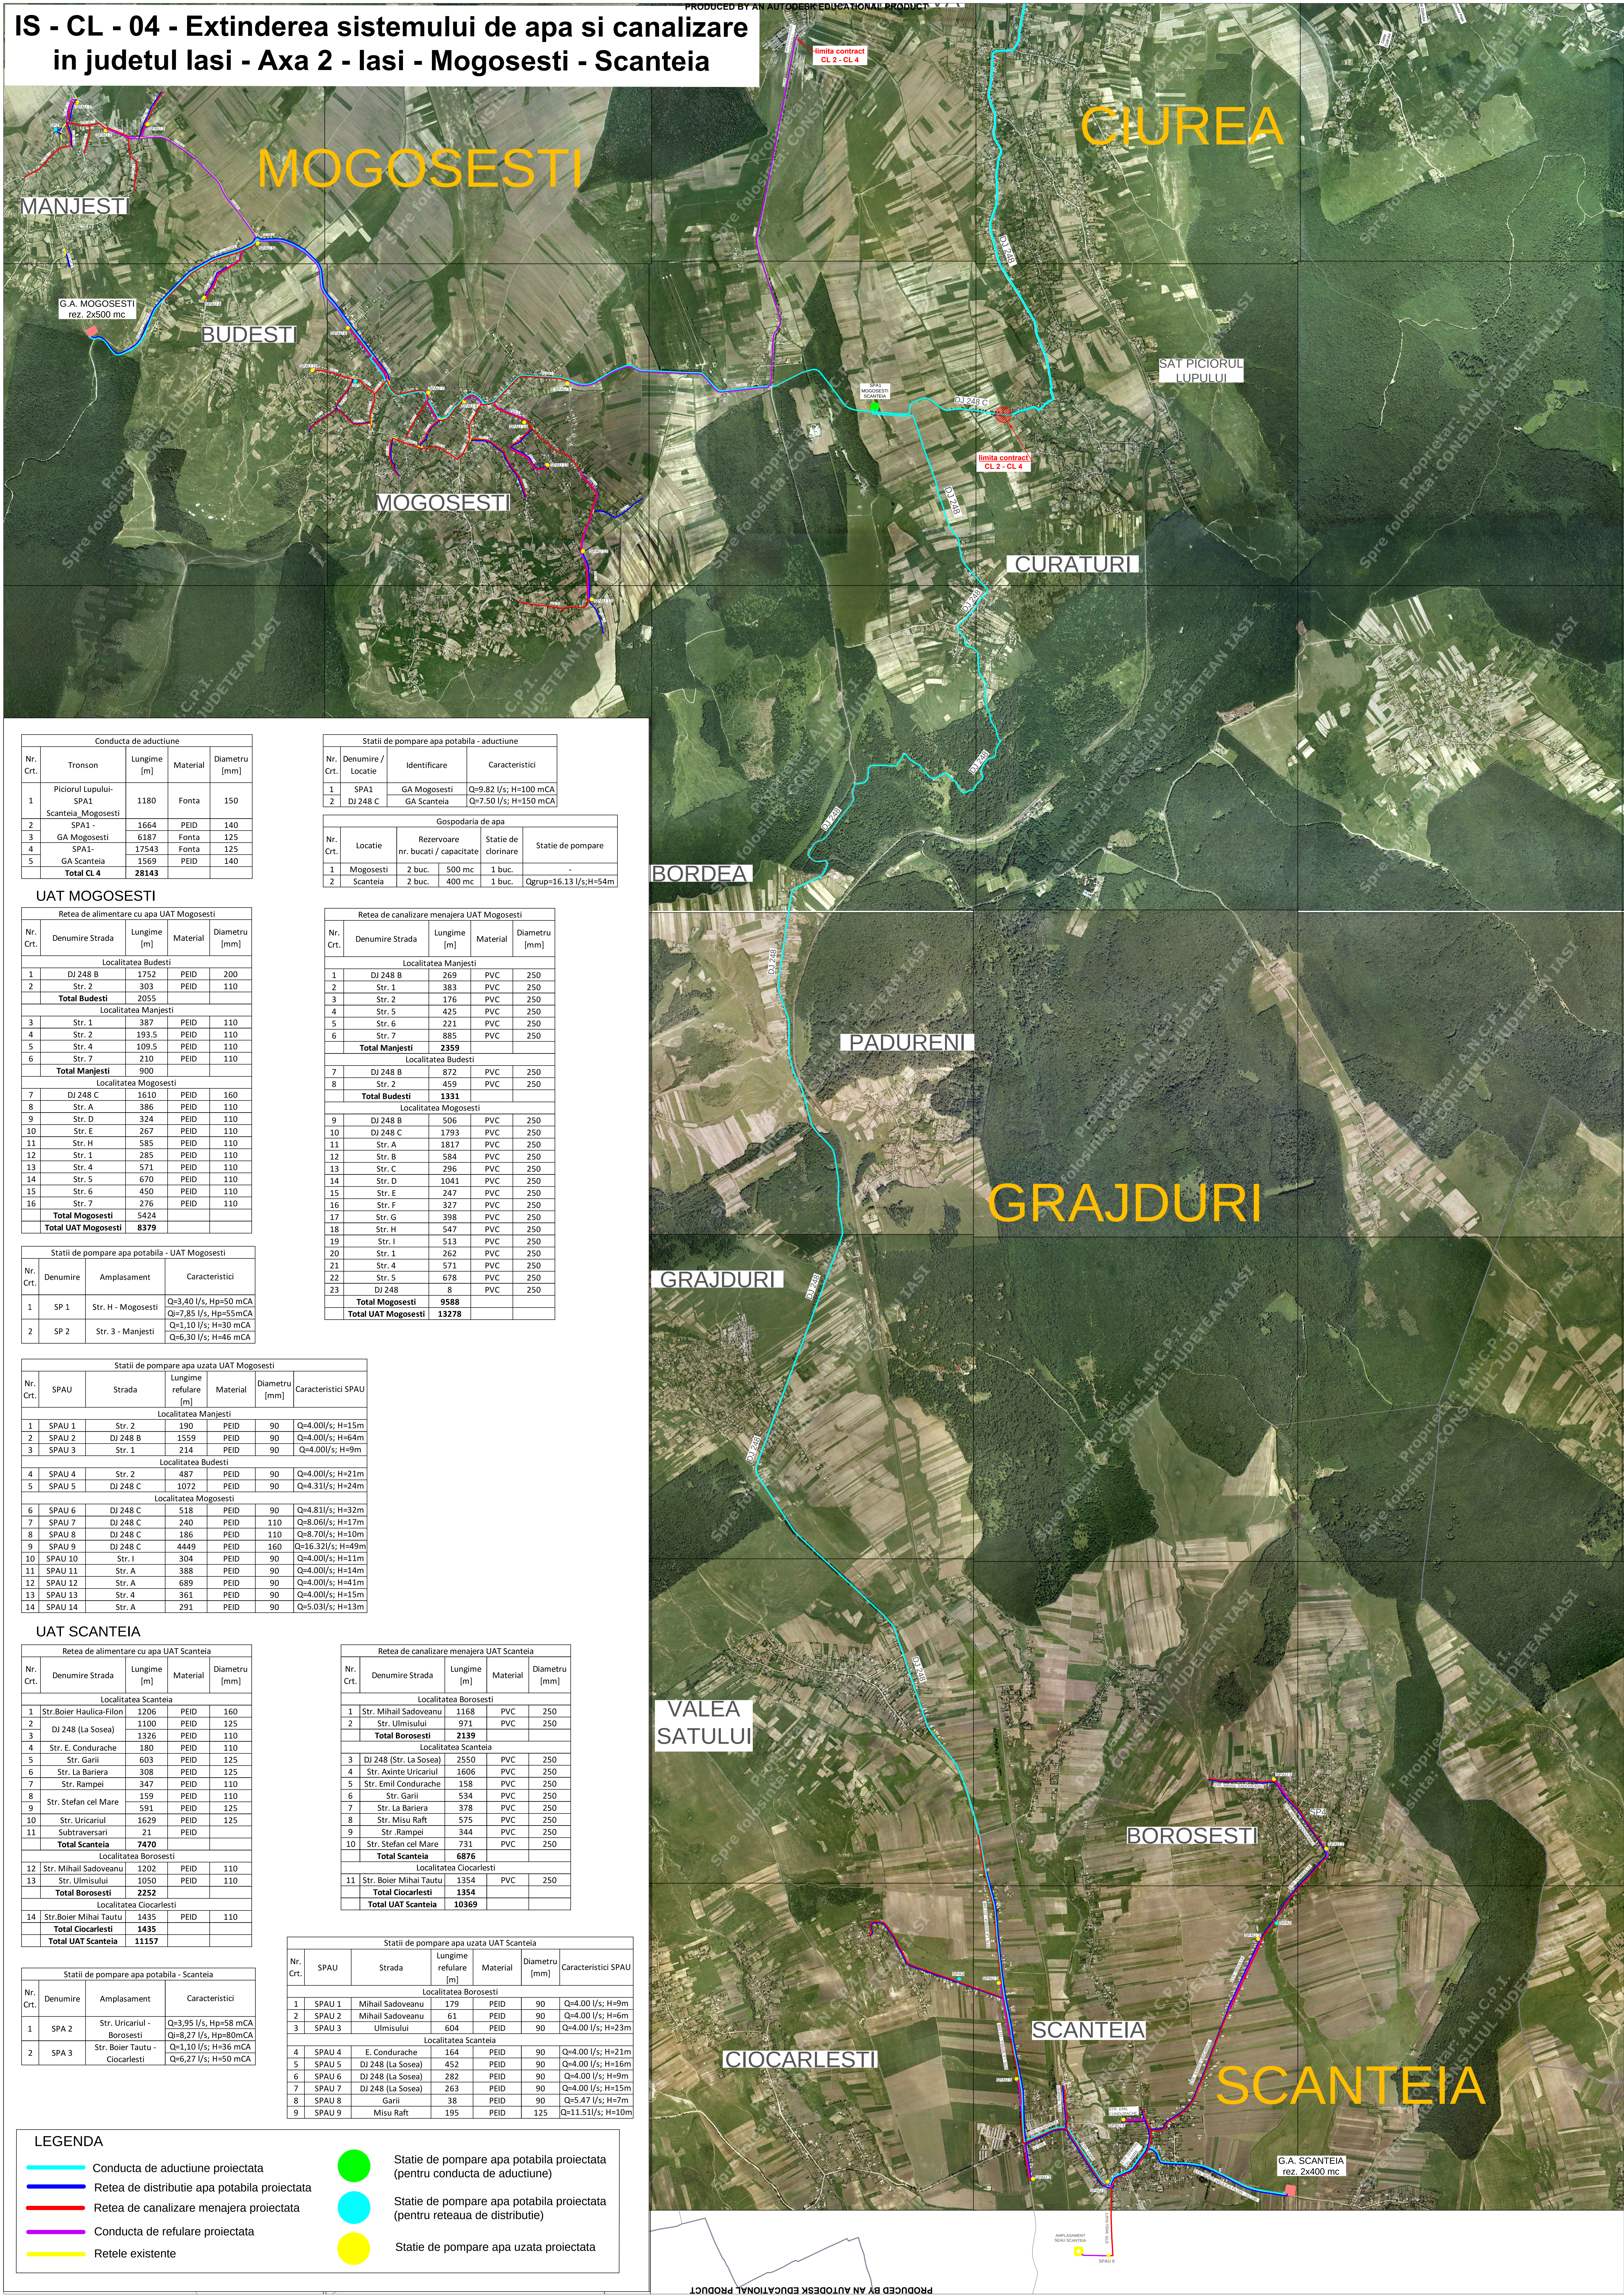

PRODUCED BY AN AUTODESK EDUCATIONAL PRODUCT