


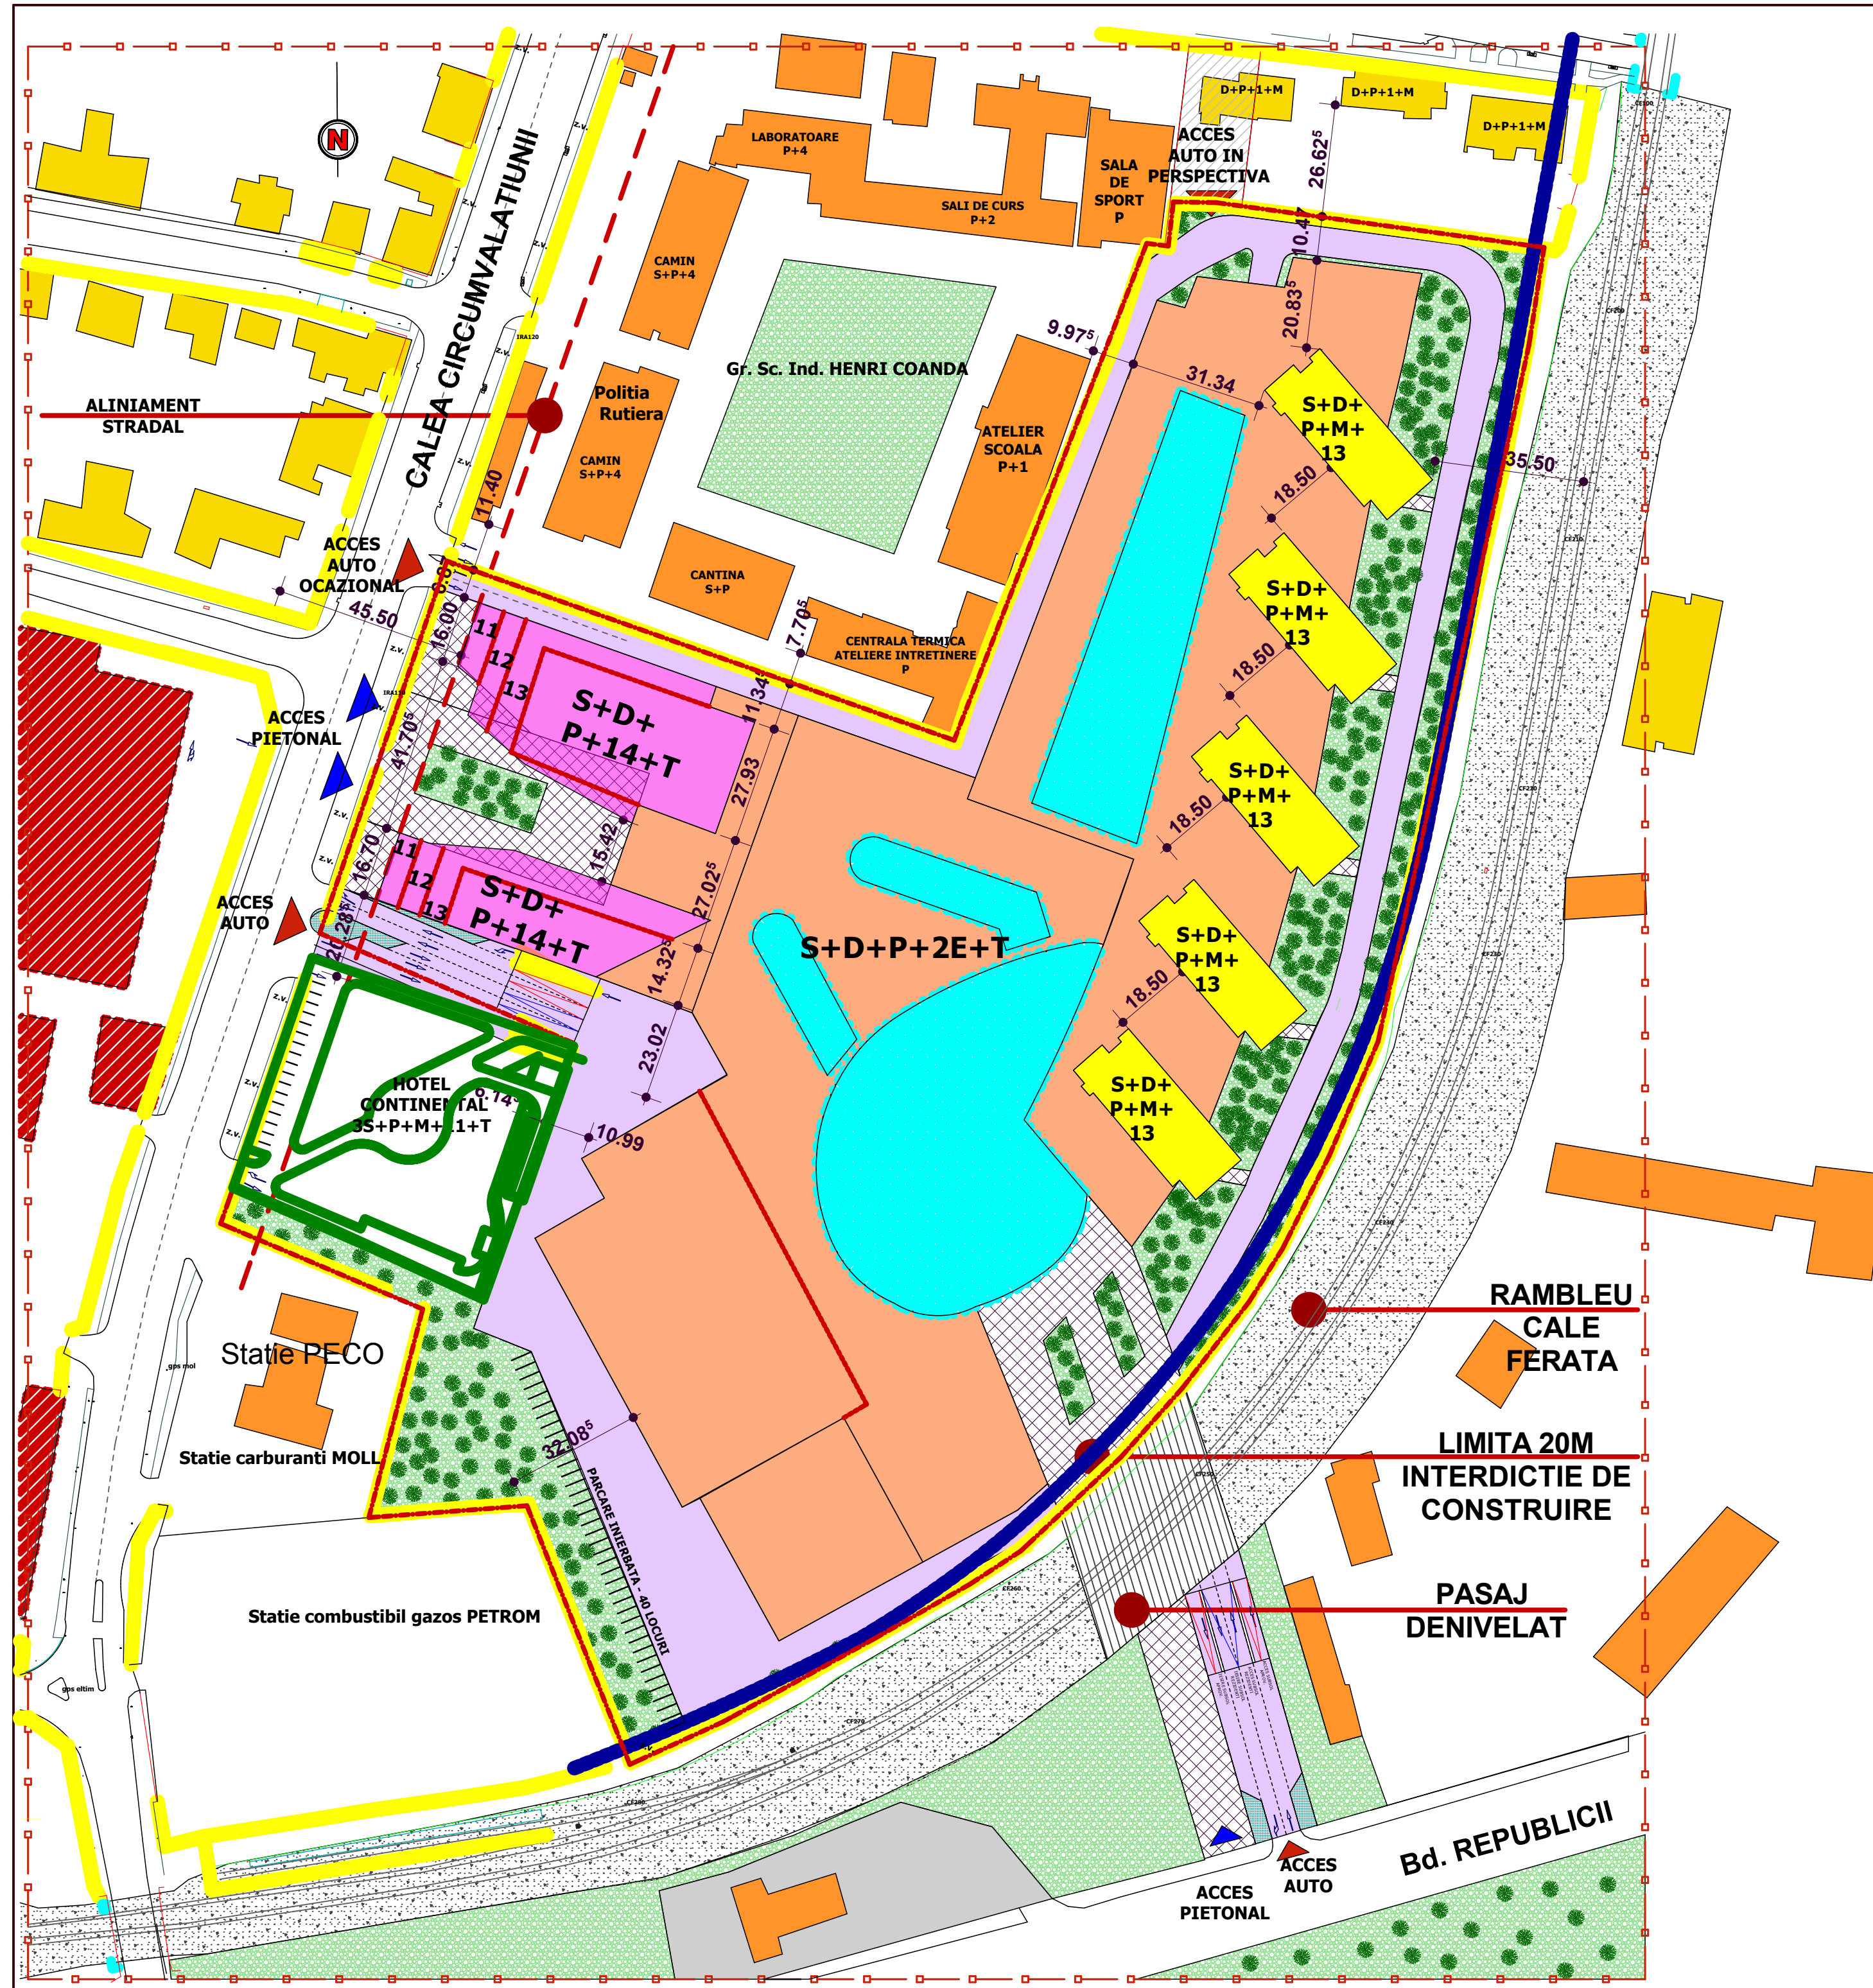

LEGENDA

- LIMITA ZONA STUDIATA
- LIMITA DE PROPRIETATE
- AX LINIE CALE FERATA
- CAROSABIL
- ALEI DALATE DE INCINTA
- SPATII VERZI
- LIMITA DE INTERDICTIE DE CONSTRUIRE
- LUMINATOARE
- CLADIRI INDUSTRIALE
- CLADIRI PT. SERVICII PUBLICE
- CLADIRI PT. COMERT
- CLADIRI PT. BIROURI
- CLADIRI PT. LOCUIT

VERIFICATOR							
s. c. T E C T O N I C S house s. r. l.				PROIECT: PROIECT URBANISTIC ZONAL ANSAMBLU CLADIRI DE BIROURI, COMERCIALE, REZIDENTIALE		NR. PROIECT 29 / 2008	
335/10/11/2003							
SEF PROIECT	ARH. Marius NICORICI - CALANCE		SCARA	BENEFICIAR:	s.c. PROPERTY S.P.V. 2 s.r.l.	FAZA	
VERIFICAT	ARH. Carmen NICORICI - CALANCE		1:500	AMPLASAMENT:	TIMISOARA Calea CIRCUMVALATIUNII nr.4	P.U.Z.	
PROIECTAT	ARH. Marius NICORICI - CALANCE		DATA	PLANSĂ: PROPOUNERE DE MOBILARE		NR. PLANSA	
DESENAT	ARH. Marius NICORICI - CALANCE		OCT.2008			04	