


PLAN SUBSOL

PLAN DEMISOL

P. U. Z. C. CIRCUMVALATIUNII nr. 4

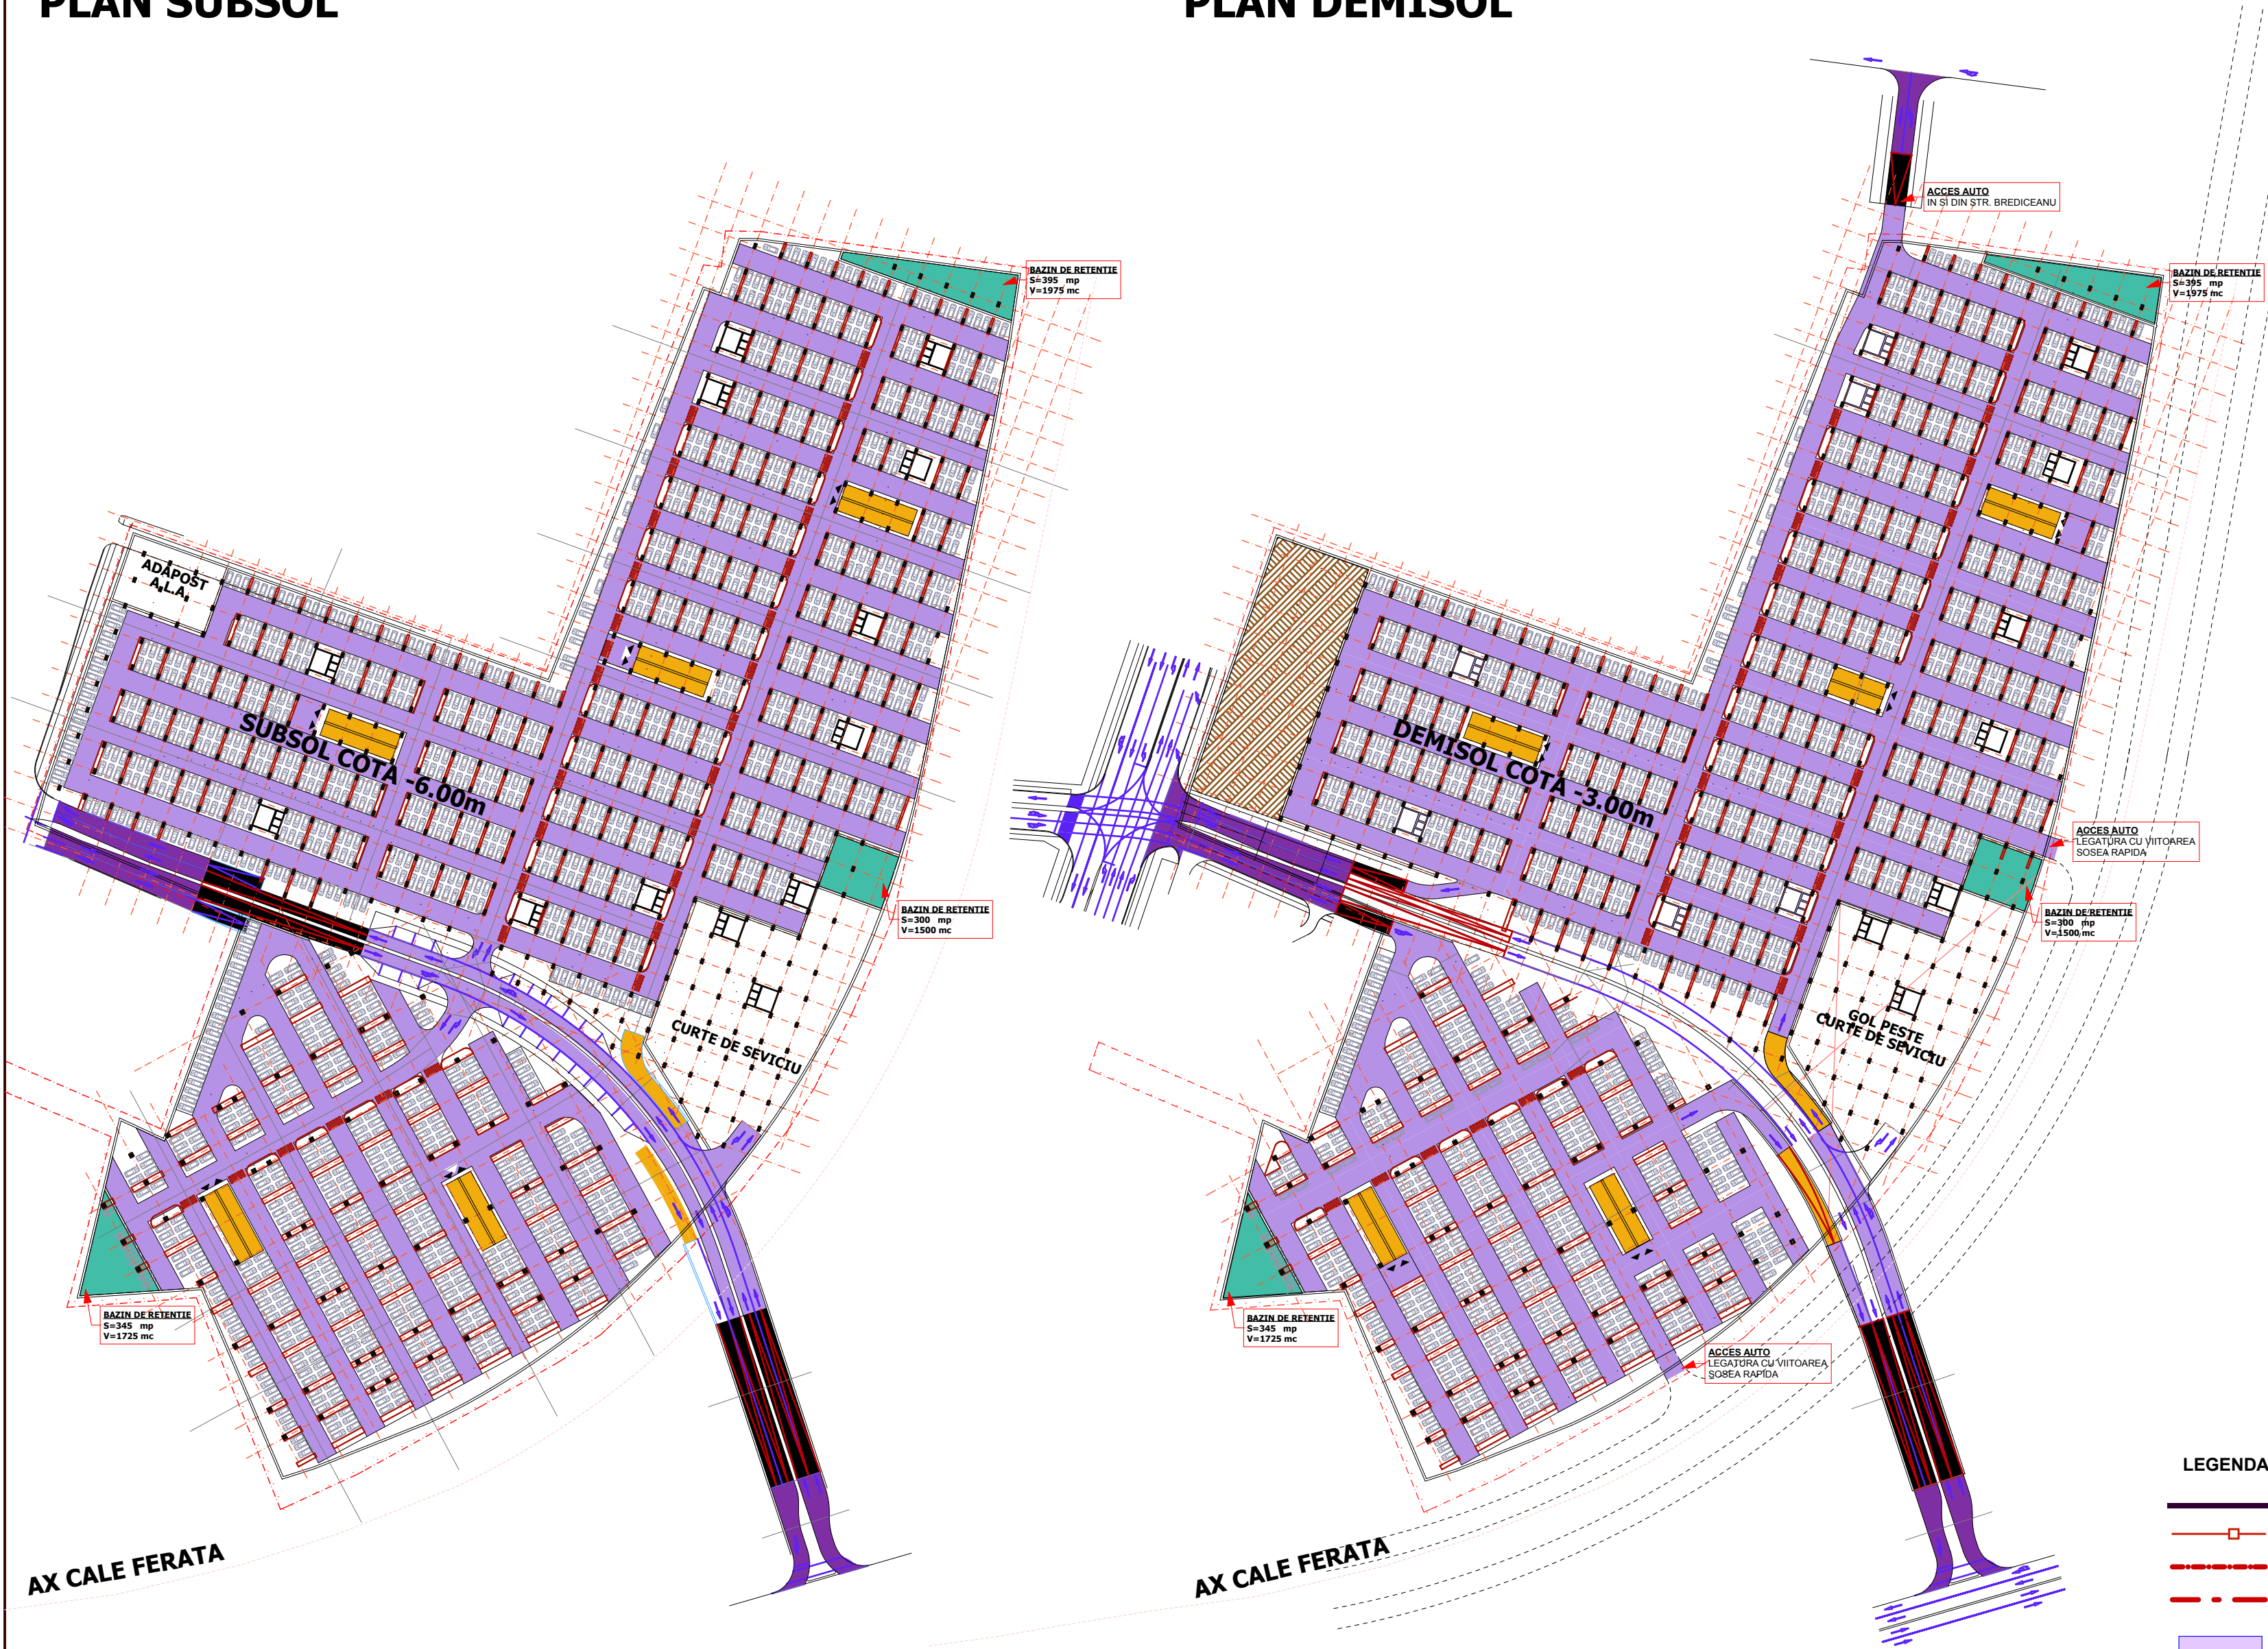

LEGENDA

- LIMITA ZONA STUDIATA
- LIMITA DE INTERDICTIE DE CONSTRUIE
- LIMITA DE PROPRIETATE
- AX LINIE CALE FERATA
- CAROSABIL
- UMPLUTURA
- BAZIN APA PLUVIALA

VERIFICATOR					
S. C. T E C T O N I C S house s. r. l.	335/1011/2003	PROIECT:	PROIECT URBANISTIC ZONAL ANSAMBLU CLADIRI DE BIROURI, COMERCIALE, REZIDENTIALE	NR. PROIECT	29 /2008
SEF PROIECT	ARH. Marius NICORICI - CALANCE	SCARA	BENEFICIAR:	s.c. PROPERTY S.P.V. 2 s.r.l.	FAZA
VERIFICAT	ARH. Carmen NICORICI - CALANCE		AMPLASAMENT:	TIMISOARA Calea CIRCUMVALATIUNII nr.4	P.U.Z.
PROIECTAT	ARH. Marius NICORICI - CALANCE	DATA	PLANS:	PLAN SUBSOL	NR.PLANSA
DESENAT	ARH. Marius NICORICI - CALANCE	OCT.2008		PLAN DEMISOL	