



EXTRAS DIN PUG Timisoara




EXTRAS DIN PUZ aprobat prin 188/2003

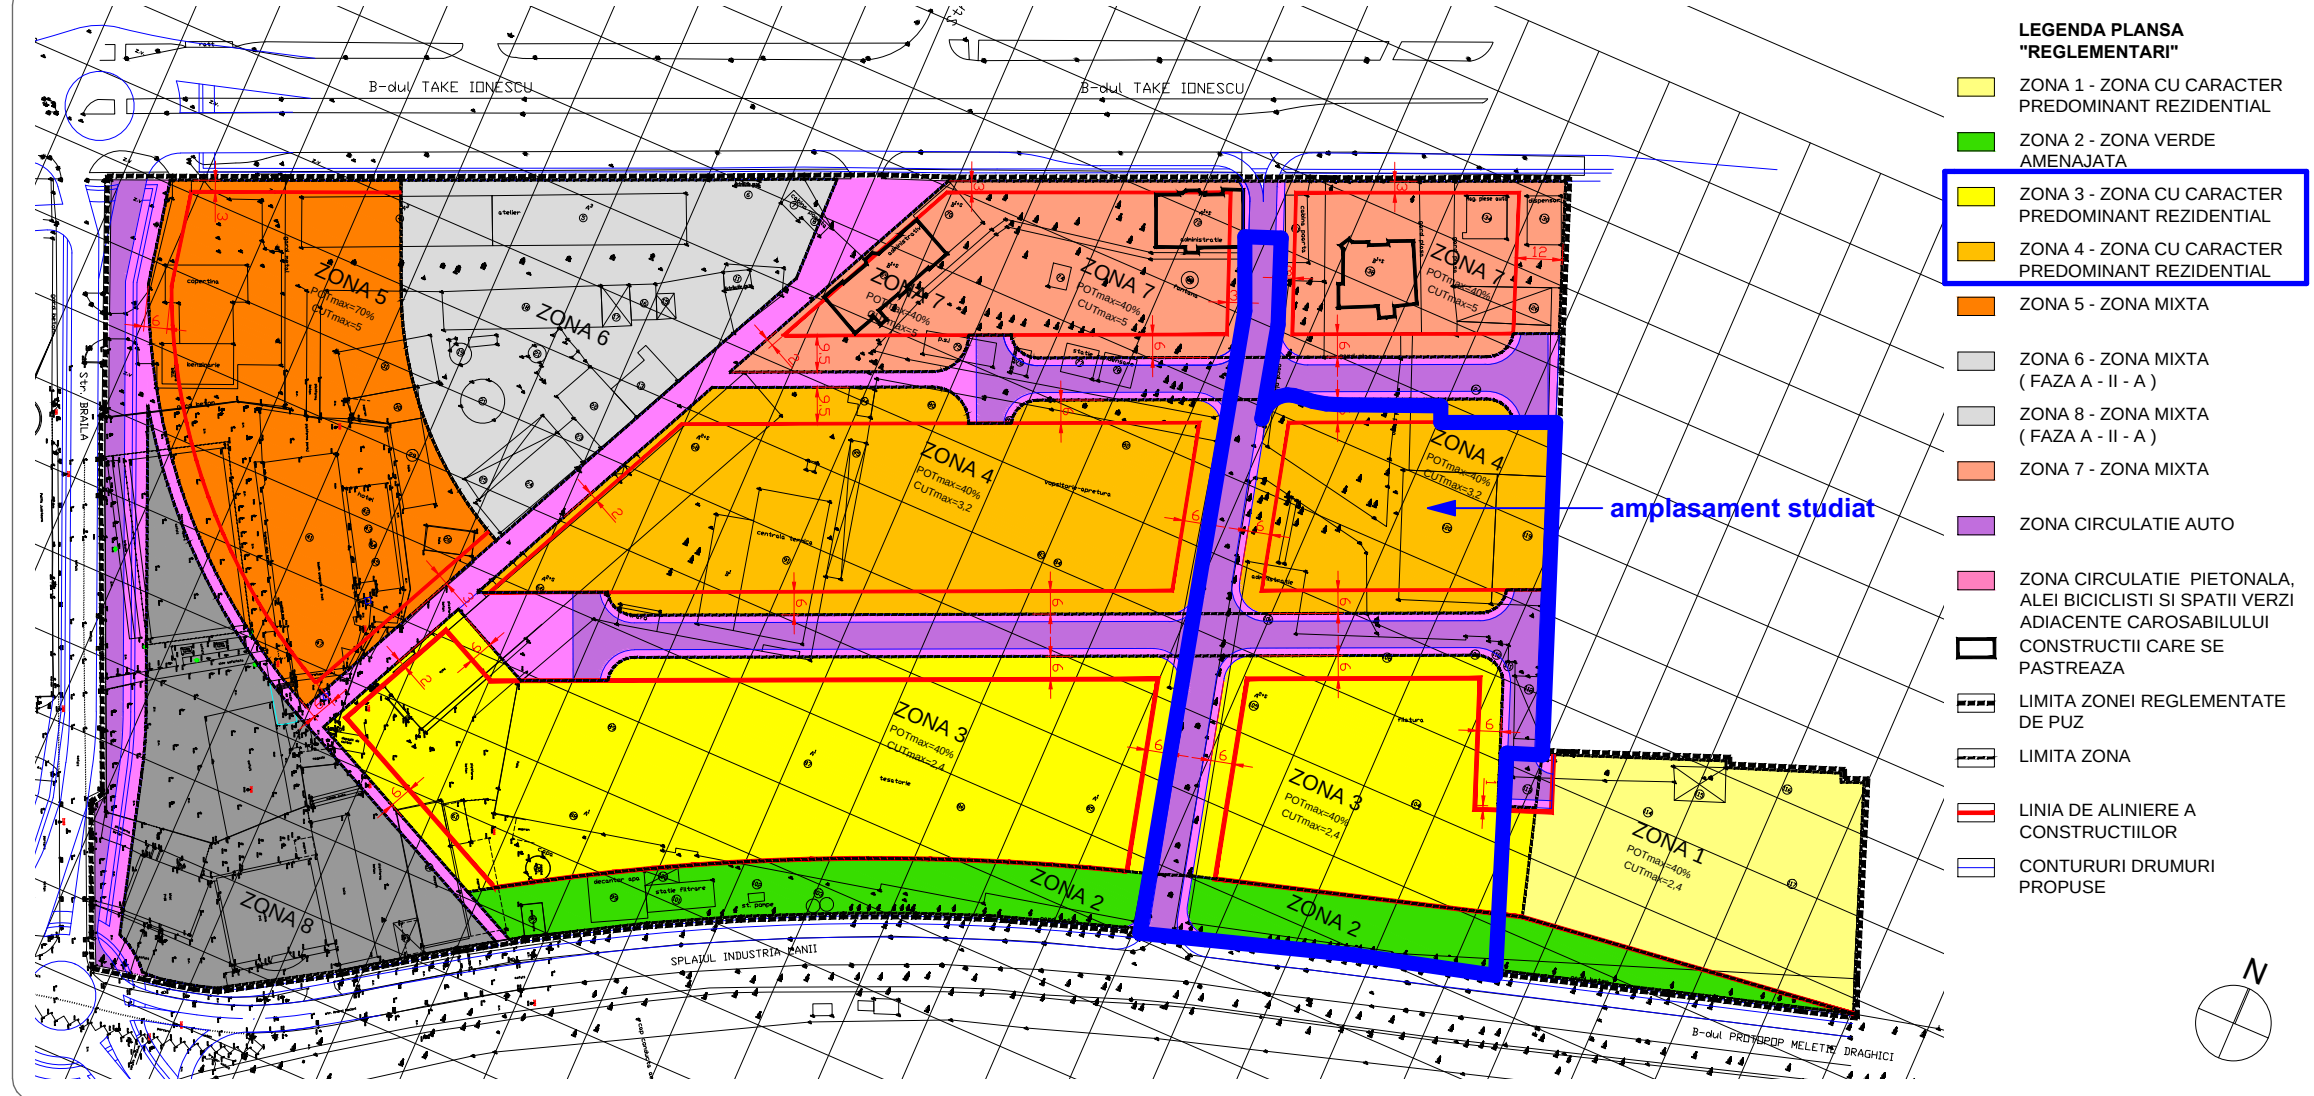

EXTRAS DIN PUZ aprobat prin 246/2017

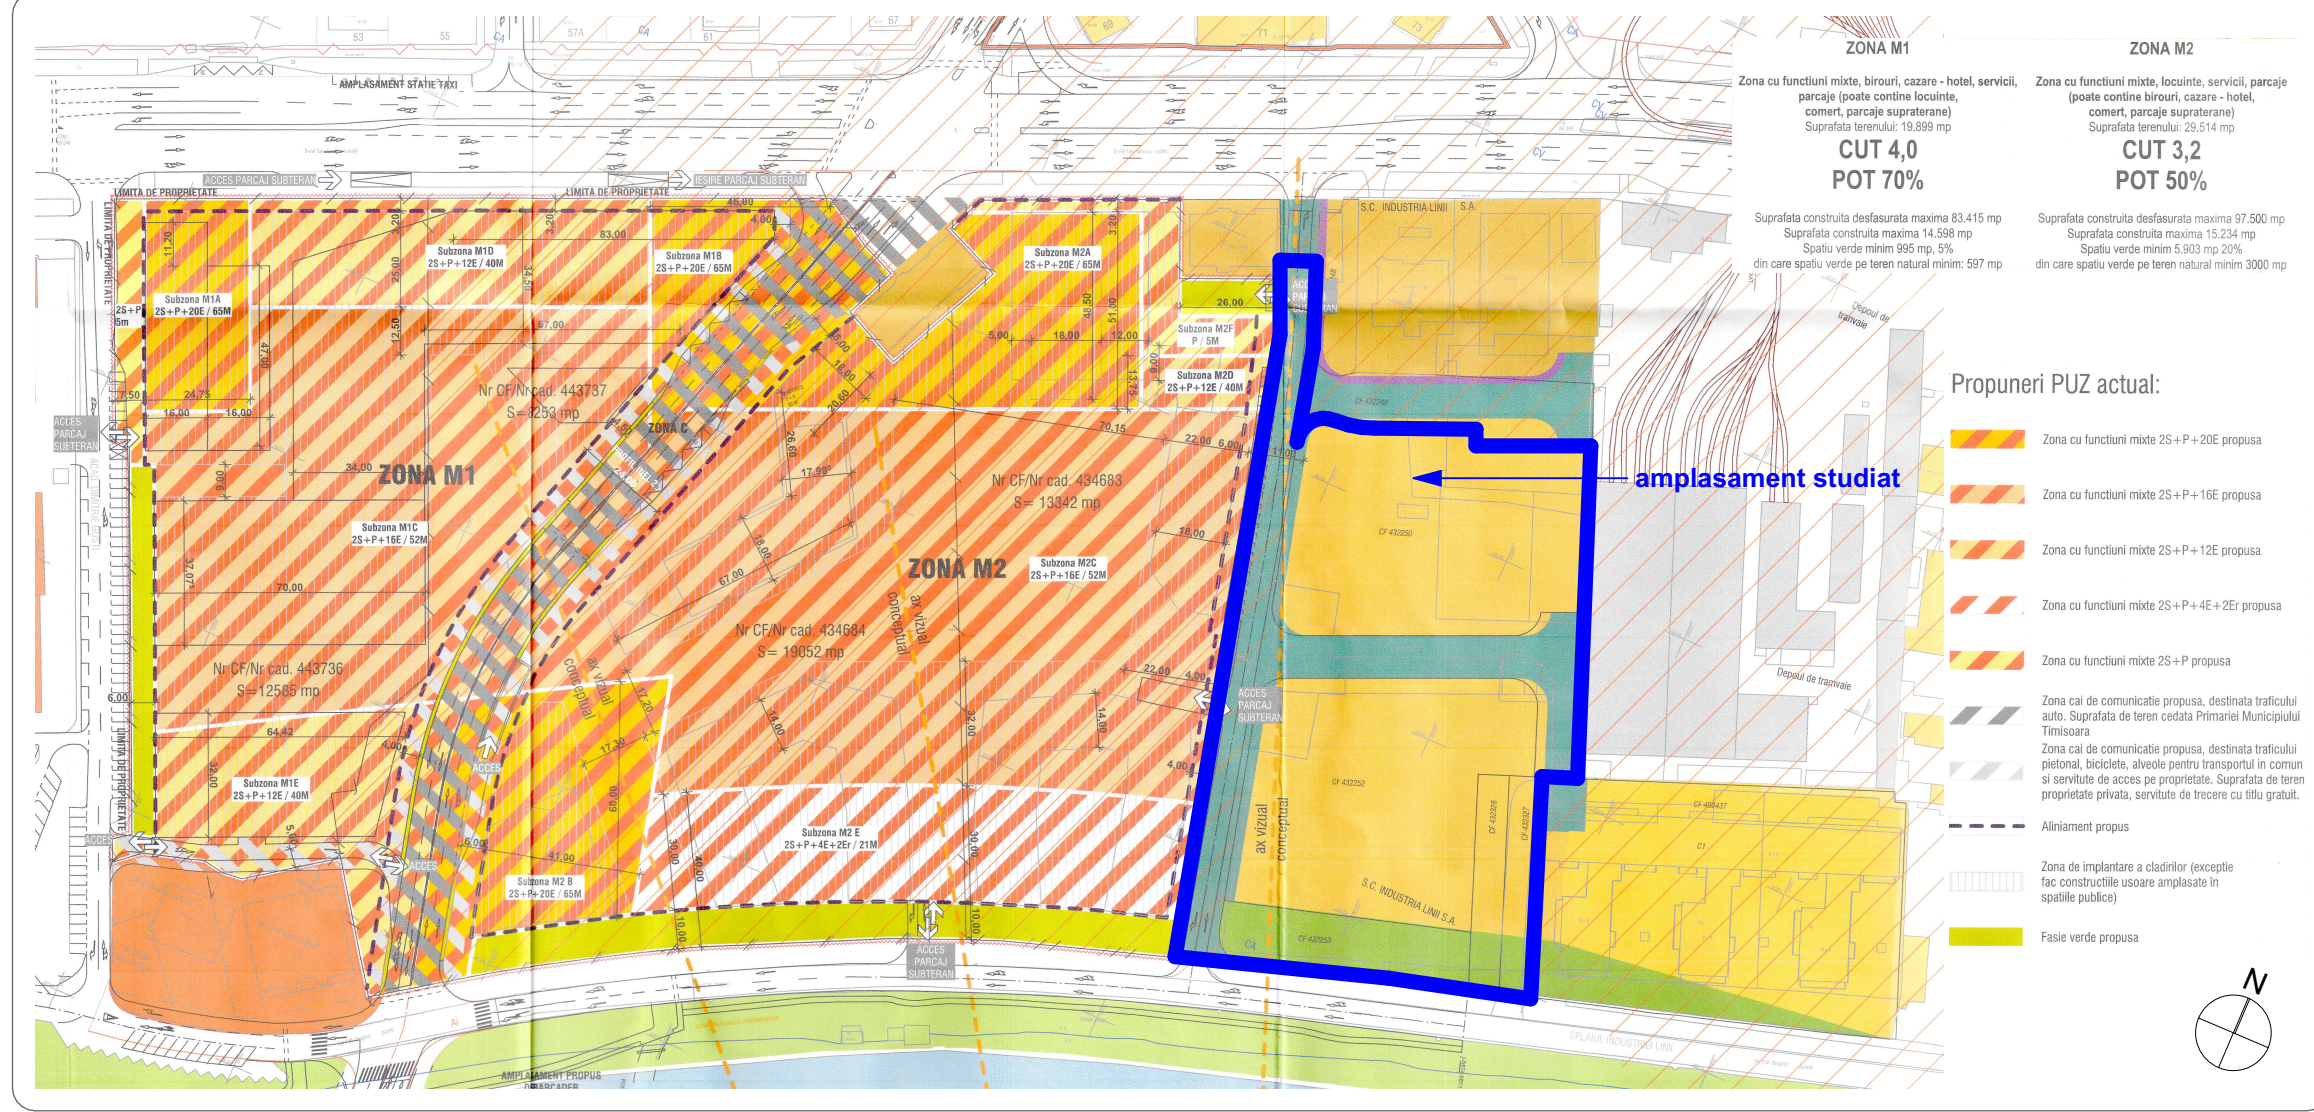

UTR 28

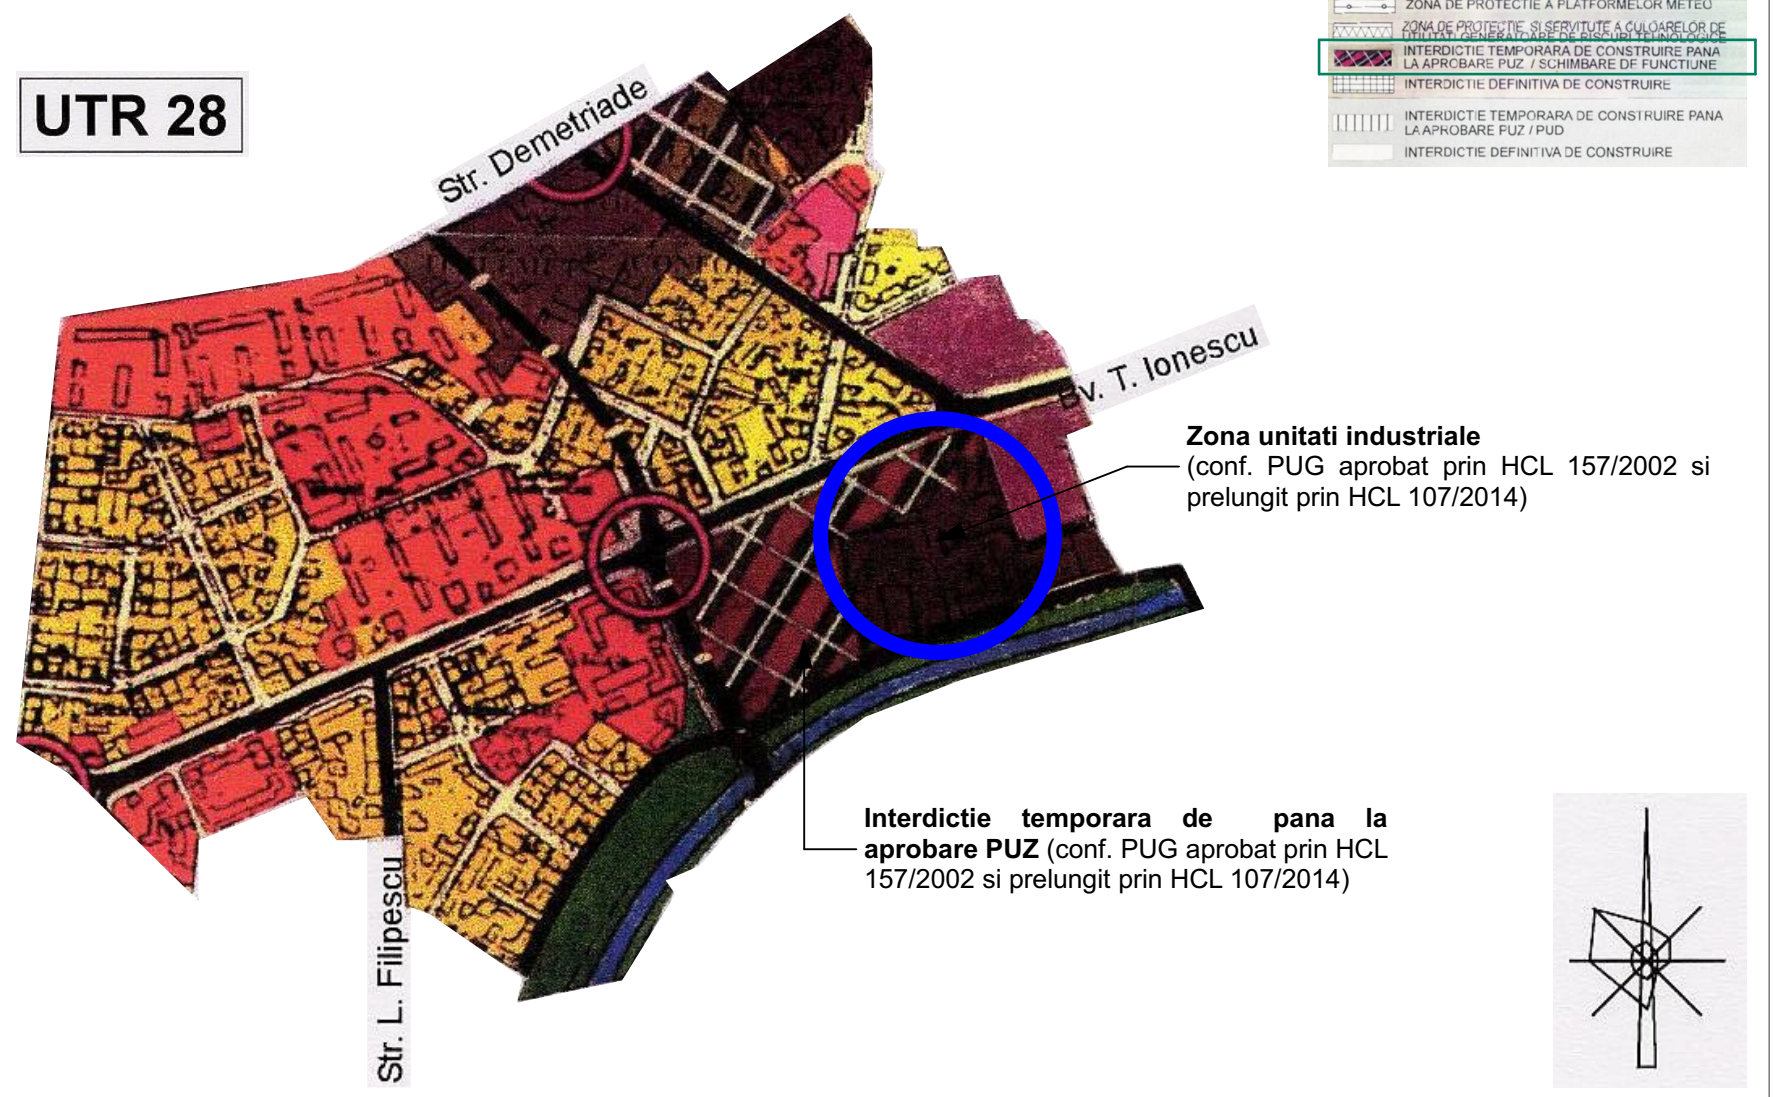

Zona unitati industriale
(conf. PUG aprobat prin HCL 157/2002 si
prelungit prin HCL 107/2014)

Interdictie temporara de pana la
aprobare PUZ (conf. PUG aprobat prin HCL
157/2002 si prelungit prin HCL 107/2014)

PROIECTANT: S.C. Atelier21 S.R.L. Splaiul Tudor Vladimirescu, Nr. 6, Ap.6, Timisoara, C.U.I. RO 17158898 e-mail: adina@atelier21.ro, tel. 0722.718.802	BENEFICIAR: S.C. TAKE PROJECT S.A. Timisoara, str. Take Ionescu, nr. 46C, ap. P.1 C.U.I. 35002233 tel 0256491042, fax 0256491043 DENUMIRE PROIECT: PUZ ILSA II Zona mixta- locuinte colective, spatii expozitionale, servicii, birouri si parcaje	DESENAT: arh. Silvia Crisan PROIECTAT: arh. Adina Szitar SEF PROIECT: arh. Adina Szitar COORDONATOR: arh. Petrisor Ageu NR. PROIECT: 265 / 2018 DENUMIRE PLANSA: PLAN INCADRARE IN DOC. AVIZATE	FAZA PROIECT: PUZ
AMPLASAMENT: B-dul Take Ionescu, nr. 46B, Timisoara, C.F. 432250, C.F. 432251, C.F. 432252, C.F. 432253, C.F. 432327, C.F. 432328	DATA: Oct 2019	SCARA: -	PLANSA NR: 01.U